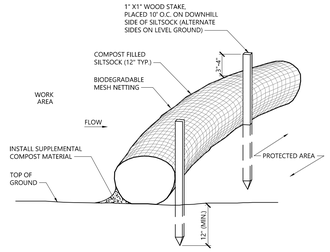

NOTES

1. SILTSOCK SHALL BE FILTREXX SILTSOXX, OR APPROVED EQUAL.
2. SILTSOCKS SHALL OVERLAP A MINIMUM OF 12 INCHES.
3. SILTSOCK SHALL BE INSPECTED PERIODICALLY AND AFTER ALL STORM EVENTS, AND REPAIR OR REPLACEMENT SHALL BE PERFORMED PROMPTLY AS NEEDED.
4. UPON SITE STABILIZATION, COMPOST MATERIAL SHALL BE DISPERSED ON SITE, AS DETERMINED BY THE ENGINEER.
5. IF NON BIODEGRADABLE NETTING IS USED THE NETTING SHALL BE COLLECTED AND DISPOSED OF OFFSITE.

Siltsock - Erosion Control Barrier

10/20

N.T.S. Source: VHB LD_658

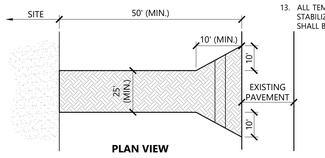

PLAN VIEW

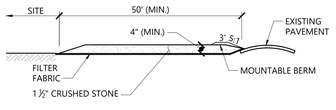

CROSS-SECTION

NOTES

1. EXIT WIDTH SHALL BE A TWENTY-FIVE (25) FOOT MINIMUM, BUT NOT LESS THAN THE FULL WIDTH AT POINTS WHERE INGRESS OR EGRESS OCCURS.
2. THE EXIT SHALL BE MAINTAINED IN A CONDITION WHICH SHALL PREVENT TRACKING OR FLOWING OF SEDIMENT ONTO PUBLIC RIGHTS-OF-WAY. THIS MAY REQUIRE PERIODIC TOP DRESSING WITH ADDITIONAL STONE AS CONDITIONS DEMAND AND REPAIR OR CLEANOUT OF ANY MEASURES USED TO TRAP SEDIMENT. ALL SEDIMENT SPILLED, DROPPED, WASHED OR TRACKED ONTO PUBLIC RIGHTS-OF-WAY MUST BE REMOVED IMMEDIATELY. BERM SHALL BE PERMITTED. PERIODIC INSPECTION AND MAINTENANCE SHALL BE PROVIDED AS NEEDED.
3. STABILIZED CONSTRUCTION EXIT SHALL BE REMOVED PRIOR TO FINAL FINISH MATERIALS BEING INSTALLED.

Stabilized Construction Exit

1/16

N.T.S. Source: VHB LD_682

DEC EROSION CONTROL REQUIREMENTS (PER 974 CMR 3.02(3)(E))

1. PRIOR TO ANY LAND DISTURBANCE ACTIVITIES COMMENCING ON THE SITE, THE APPLICANT/CONTRACTOR SHALL BE RESPONSIBLE FOR PHYSICALLY MAKING THE LIMITS OF CONSTRUCTION ON THE SITE WITH TAPE, SIGNS, OR ORANGE FENCE, SO THAT THE WORKERS UNDERSTAND THE AREAS TO BE PROTECTED. THE PHYSICAL MARKERS SHALL BE INSPECTED DAILY AND REPAIRED AS NECESSARY THROUGHOUT THE DURATION OF THE PROJECT
2. PERIMETER SEDIMENT CONTROL SYSTEM SHALL BE INSTALLED PRIOR TO SOIL DISTURBANCE AND MAINTAINED TO CONTAIN SOIL ON-SITE AREAS OUTSIDE OF THE PERIMETER SEDIMENT CONTROL SYSTEM MUST NOT BE DISTURBED UNLESS THE APPLICANT HAS OBTAINED PRIOR APPROVAL FROM THE DEC.
3. MEASURES SHALL BE TAKEN TO CONTROL EROSION WITHIN THE PROJECT AREA. SEDIMENT IN RUNOFF WATER SHALL BE TRAPPED AND RETAINED WITHIN THE PROJECT AREA AND STREET SWEEPING OF ADJACENT STREETS AND ROADS SHALL BE INCLUDED WHERE NECESSARY.
4. ALL RESOURCE AREAS SHALL BE PROTECTED FROM SEDIMENT
5. MONITORING AND MAINTENANCE OF THE EROSION AND SEDIMENT CONTROL MEASURES THROUGHOUT THE COURSE OF CONSTRUCTION SHALL BE REQUIRED. SEDIMENT SHALL BE REMOVED ONCE THE VOLUME REACHES ½ TO ½ THE HEIGHT OF THE EROSION CONTROL.
6. DIVERT RUNOFF FROM OFFSITE AND UNDISTURBED AREAS AWAY FROM CONSTRUCTION TO MINIMIZE SOIL EROSION AND SEDIMENTATION ON AND OFF-SITE. TEMPORARY STABILIZE ALL HIGHLY ERODIBLE SOILS AND SLOPES IMMEDIATELY.
7. SOIL STOCKPILES MUST BE STABILIZED OR COVERED AT THE END OF EACH WORKDAY, STOCKPILE SIDE SLOPES SHALL NOT BE GREATER THAN 2:1. ALL STOCKPILES SHALL BE SURROUNDED BY SEDIMENT CONTROLS.
8. DISTURBED AREAS REMAINING IDLE FOR MORE THAN 14 DAYS SHALL BE TEMPORARILY OR PERMANENTLY STABILIZED.
9. PERMANENT SEEDING SHALL BE UNDERTAKEN IN THE SPRING FROM MARCH THROUGH MAY, AND IN LATE SUMMER AND EARLY FALL FROM AUGUST TO OCTOBER 15, DURING THE PEAK SUMMER MONTHS AND IN THE FALL AFTER OCTOBER 15, WHEN SEEDING IS FOUND TO BE IMPRACTICAL, AN APPROPRIATE TEMPORARY MULCH AND/OR NON-ASPHALTIC SOIL TACKIFIER WITH WINTER RYE SHALL BE APPLIED. PERMANENT SEEDING MAY BE UNDERTAKEN DURING THE SUMMER IF PLANTS PROVIDE FOR ADEQUATE MULCHING AND WATERING.
10. ANTI-TRACKING PAD(S) (AKA STABILIZED CONSTRUCTION EXIT) SHALL BE CONSTRUCTED AT ALL ENTRANCE/EXIT POINTS OF THE SITE TO REDUCE THE AMOUNT OF SOIL CARRIED ONTO ROADWAYS AND OFF THE SITE. DUST SHALL ALSO BE CONTROLLED AT THE SITE.
11. ALL SLOPES STEEPER THAN 3:1 (H:V, 33.3%) AS WELL AS PERIMETER DIKES, SEDIMENT BASINS OR TRAPS, ADD EMBANKMENTS MUST, UPON COMPLETION, BE IMMEDIATELY STABILIZED WITH SOD, SEED AND ANCHORED STRAW MULCH, OR OTHER APPROVED STABILIZATION MEASURES.
12. TEMPORARY SEDIMENT TRAPPING DEVICES MUST NOT BE REMOVED UNTIL PERMANENT STABILIZATION ESTABLISHED IN ALL CONSTRUCTION AREAS ASSOCIATED WITH THE PROJECT, SIMILARLY, STABILIZATION MUST BE ESTABLISHED PRIOR TO CONVERTING TEMPORARY SEDIMENT TRAPS/ BASINS INTO PERMANENT (POST-CONSTRUCTION) STORMWATER MANAGEMENT FACILITIES. ALL FACILITIES USED FOR TEMPORARY MEASURES SHALL BE CLEANED AND RE-STABILIZED PRIOR TO BEING PUT INTO FINAL OPERATION
13. ALL TEMPORARY EROSION AND SEDIMENTATION MEASURES SHALL BE REMOVED AFTER FINAL SITE STABILIZATION. DISTURBED SOIL AREAS RESULTING FROM THE REMOVAL OF TEMPORARY MEASURES SHALL BE PERMANENTLY STABILIZED WITHIN 30 DAYS OF REMOVAL.

PRELIMINARY SITE WORK

1. MATERIAL REMOVED SHOULD BE STOCKPILED, SEPARATING THE TOPSOIL FOR FUTURE USE ON THIS SITE. EROSION CONTROLS SHALL BE UTILIZED ALONG THE DOWN SLOPE SIDE OF THE PILES IF THE PILES ARE TO REMAIN MORE THAN THREE WEEKS. RUNOFF SHALL BE DIRECTED AWAY FROM STOCKPILES.
2. STOCKPILES SHALL BE LOCATED WITHIN THE LIMITS OF DISTURBANCE, IN AREAS OF MINIMAL IMPACT.
3. NO SOIL OR LOAM SHALL LEAVE THE SITE EXCEPT IN ACCORDANCE WITH THE DEVENS ENTERPRISE COMMISSION REQUIREMENTS-974 CMR 4.07 - EARTH REMOVAL. EXCESS SOILS SHALL BE STORED ON SITE AT LOCATION(S) SELECTED BY OWNER. STOCKPILE(S) SLOPES SHALL NOT EXCEED 3:1 H/V AND SHALL BE STABILIZED WITH LOAM AND SEED.
4. IF INTENSE RAINFALL IS ANTICIPATED, THE INSTALLATION OF SUPPLEMENTAL HAY BALE DIKES, SILT FENCES, OR ARMORED DIKES SHALL BE UTILIZED.

UTILITIES

1. THE LOCATIONS, SIZES, AND TYPES OF EXISTING UTILITIES ARE SHOWN AS AN APPROXIMATE REPRESENTATION ONLY. THE OWNER OR IT'S REPRESENTATIVE(S) HAVE NOT INDEPENDENTLY VERIFIED THIS INFORMATION AS SHOWN ON THE PLANS. THE UTILITY INFORMATION SHOWN DOES NOT GUARANTEE THE ACTUAL EXISTENCE, SERVICEABILITY, OR OTHER DATA CONCERNING THE UTILITIES, NOR DOES IT GUARANTEE AGAINST THE POSSIBILITY THAT ADDITIONAL UTILITIES MAY BE PRESENT THAT ARE NOT SHOWN ON THE PLANS, PRIOR TO ORDERING MATERIALS AND BEGINNING CONSTRUCTION. THE CONTRACTOR SHALL VERIFY AND DETERMINE THE EXACT LOCATIONS, SIZES, AND ELEVATIONS OF THE POINTS OF CONNECTIONS TO EXISTING UTILITIES AND, SHALL CONFIRM THAT THERE ARE NO INTERFERENCES WITH EXISTING UTILITIES AND THE PROPOSED UTILITY ROUTES, INCLUDING ROUTES WITHIN THE PUBLIC RIGHTS OF WAY.
2. WHERE AN EXISTING UTILITY IS FOUND TO CONFLICT WITH THE PROPOSED WORK, OR EXISTING CONDITIONS DIFFER FROM THOSE SHOWN SUCH THAT THE WORK CANNOT BE COMPLETED AS INTENDED, THE LOCATION, ELEVATION, AND SIZE OF THE UTILITY SHALL BE ACCURATELY DETERMINED WITHOUT DELAY BY THE CONTRACTOR, AND THE INFORMATION FURNISHED IN WRITING TO THE OWNER'S REPRESENTATIVE FOR THE RESOLUTION OF THE CONFLICT AND CONTRACTOR'S FAILURE TO NOTIFY PRIOR TO PERFORMING ADDITIONAL WORK RELEASES OWNER FROM OBLIGATIONS FOR ADDITIONAL PAYMENTS WHICH OTHERWISE MAY BE WARRANTED TO RESOLVE THE CONFLICT.

General

1. CONTRACTOR SHALL NOTIFY "DIG-SAFE" (1-888-344-7233) AT LEAST 72 HOURS BEFORE EXCAVATING.
2. CONTRACTOR SHALL BE RESPONSIBLE FOR SITE SECURITY AND JOB SAFETY. CONSTRUCTION ACTIVITIES SHALL BE IN ACCORDANCE WITH OSHA STANDARDS AND LOCAL REQUIREMENTS.
3. AREAS DISTURBED DURING CONSTRUCTION AND NOT RESTORED WITH IMPERVIOUS SURFACES (BUILDINGS, PAVEMENTS, WALKS, ETC.) SHALL RECEIVE LOAM AND SEED.
4. UPON AWARD OF CONTRACT, CONTRACTOR SHALL MAKE NECESSARY CONSTRUCTION NOTIFICATIONS AND APPLY FOR AND OBTAIN NECESSARY PERMITS, PAY FEES, AND POST BONDS ASSOCIATED WITH THE WORK INDICATED ON THE DRAWINGS, IN THE SPECIFICATIONS, AND IN THE CONTRACT DOCUMENTS. DO NOT CLOSE OR OBSTRUCT ROADWAYS, SIDEWALKS, AND FIRE HYDRANTS, WITHOUT APPROPRIATE PERMITS.
5. AREAS OUTSIDE THE LIMITS OF PROPOSED WORK DISTURBED BY THE CONTRACTOR'S OPERATIONS SHALL BE RESTORED BY THE CONTRACTOR TO THEIR ORIGINAL CONDITION AT THE CONTRACTOR'S EXPENSE.
6. IN THE EVENT THAT SUSPECTED CONTAMINATED SOIL, GROUNDWATER, AND OTHER MEDIA ARE ENCOUNTERED DURING EXCAVATION AND CONSTRUCTION ACTIVITIES BASED ON VISUAL, OLFACTORY, OR OTHER EVIDENCE, THE CONTRACTOR SHALL STOP WORK IN THE VICINITY OF THE SUSPECT MATERIAL TO AVOID FURTHER SPREADING OF THE MATERIAL, AND SHALL NOTIFY THE OWNER IMMEDIATELY SO THAT THE APPROPRIATE TESTING AND SUBSEQUENT ACTION CAN BE TAKEN.
7. CONTRACTOR SHALL PREVENT DUST, SEDIMENT, AND DEBRIS FROM EXITING THE SITE AND SHALL BE RESPONSIBLE FOR CLEANUP, REPAIRS AND CORRECTIVE ACTION IF SUCH OCCURS.
8. CONTRACTOR SHALL CONTROL STORMWATER RUNOFF DURING CONSTRUCTION TO PREVENT ADVERSE IMPACTS TO OFF SITE AREAS, AND SHALL BE RESPONSIBLE TO REPAIR RESULTING DAMAGES, IF ANY, AT NO COST TO OWNER.
9. STAGING AND STOCKPILE AREAS SHALL BE LOCATED WITHIN THE LOD.
10. THE EROSION CONTROL MEASURES ON THIS PLAN SHOW TYPICAL APPLICATIONS TO PREVENT SEDIMENTATION AND EROSION AND ARE PROVIDED AS A STARTING POINT FOR THE CONTRACTOR'S SOIL EROSION AND SEDIMENT CONTROL PLAN.
11. CONTRACTOR SHALL FURNISH AND INSTALL EXCAVATION SOIL SUPPORT DEVICES OR USE STRENGTHENING TECHNIQUES REQUIRED TO PERFORM EXCAVATION IN ACCORDANCE WITH THE CURRENT REQUIREMENTS OF THE DEPARTMENT OF LABOR, OCCUPATIONAL HEALTH AND SAFETY ADMINISTRATION AND ALL STATE AND MUNICIPAL LAWS AND REGULATIONS.

12. DEVENS UNEXPLODED ORDNANCES (UXO) PROTOCOL AND PROCEDURE

A. PRIOR TO COMMENCING ANY EARTH WORK WITHIN DEVENS, THE CONTRACTOR SHALL ENSURE ALL PERSONNEL TO BE ON-SITE COMPLY WITH THE REQUIREMENTS OF MASS DEVELOPMENT'S DEVENS UXO PROTOCOL AND PROCEDURES, AS AMENDED (THE POLICY). PRIOR TO REMOVING EARTH ON THE PROJECT SITE, THE CONTRACTOR SHALL CONTACT THE DEVENS PUBLIC SAFETY OFFICER AND COMPLETE THE UXO TRAINING REQUIRED IN ACCORDANCE WITH THE POLICY (SEE 974 CMR 4.07 FOR ADDITIONAL EARTH REMOVAL REQUIREMENTS.

B. THE BIDDERS SHOULD BE ALERTED OF THE POSSIBILITY OF FINDING UNEXPLODED ORDNANCES ON THE SITE

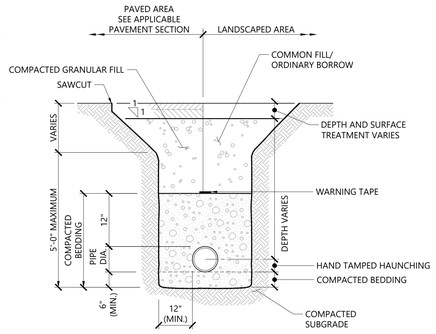

NOTES

1. WHERE UTILITY TRENCHES ARE CONSTRUCTED THROUGH DETENTION BASIN BERMS OR OTHER SUCH SPECIAL SECTIONS, PLACE TRENCH BACKFILL WITH MATERIALS SIMILAR TO THE SPECIAL SECTION REQUIREMENTS.
2. USE METALLIC TRACING/WARNING TAPE OVER ALL PIPES.
3. TEMPORARY BITUMINOUS PATCH SHALL BE INSTALLED IN AN EXISTING STREET OR SIDEWALK. BITUMINOUS PATCH SHALL BE 3" THICK AND SHALL REMAIN IN PLACE FOR 60 DAYS PRIOR TO BEING REPLACED WITH PERMANENT PATCH.

Utility Trench

1/16

N.T.S. Source: VHB REV LD_300

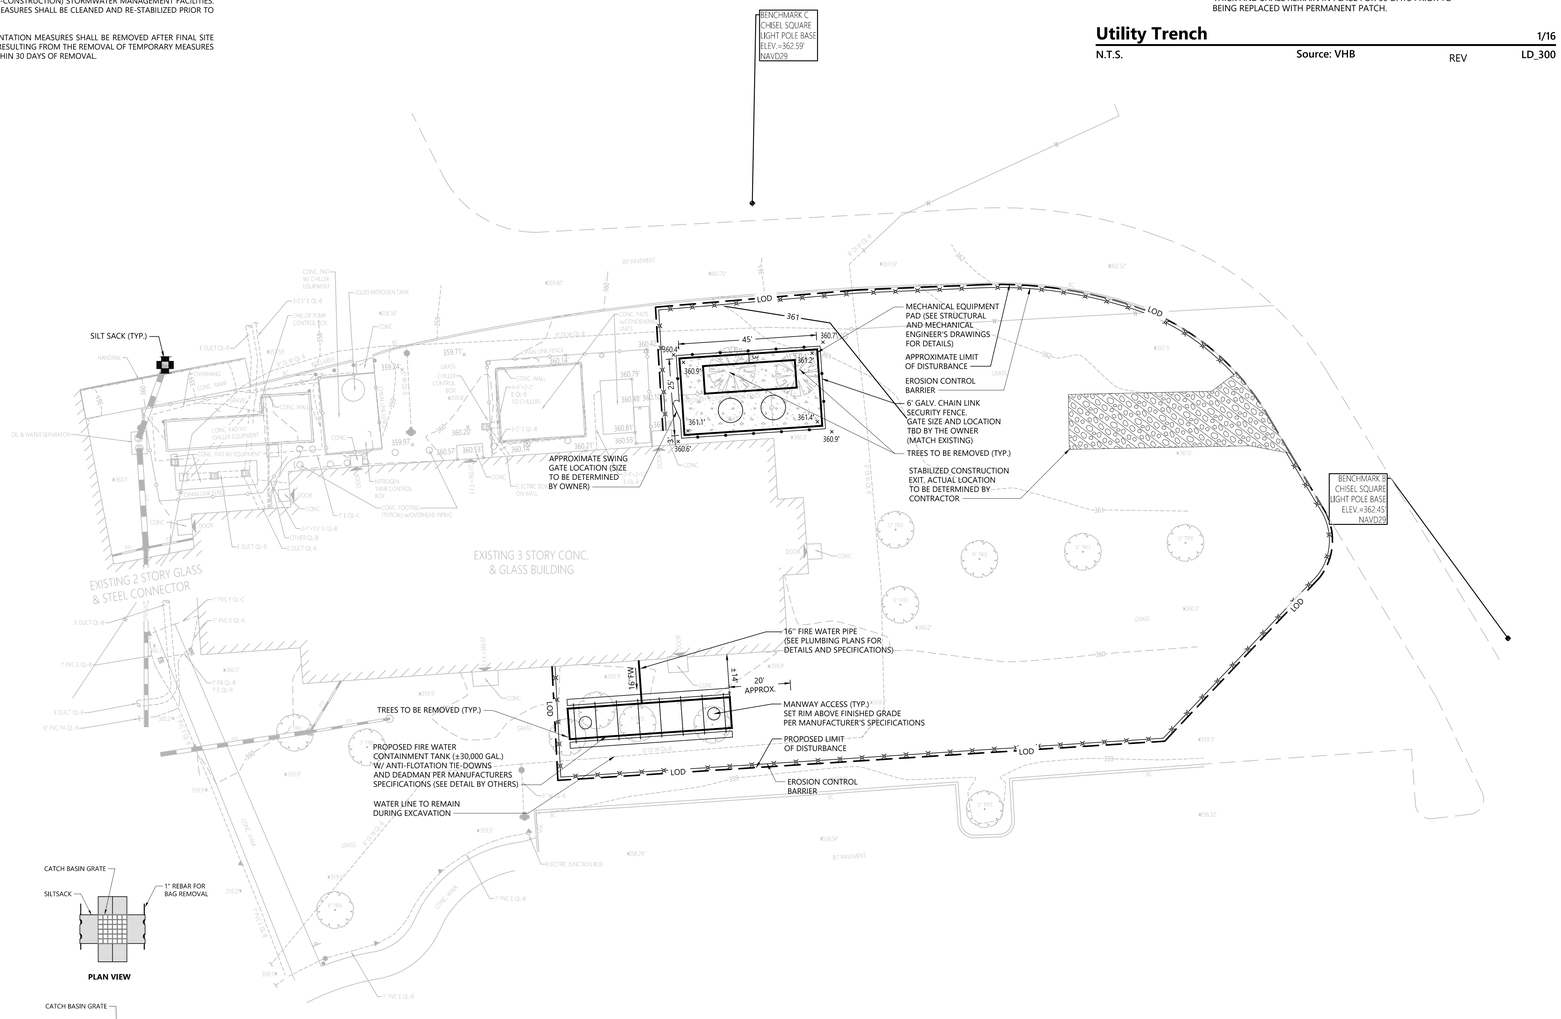

PLAN VIEW

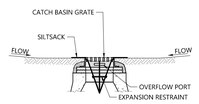

SECTION VIEW

NOTES

1. INSTALL SILTSACK IN ALL CATCH BASINS WHERE INDICATED ON THE PLAN BEFORE COMMENCING WORK OR IN PAVED AREAS AFTER BINDER COURSE IS PLACED AND STRAW BALES HAVE BEEN REMOVED.
2. GRATE TO BE PLACED OVER SILTSACK.
3. SILTSACK SHALL BE INSPECTED PERIODICALLY AND AFTER ALL STORM EVENTS AND CLEANING OR REPLACEMENT SHALL BE PERFORMED PROMPTLY AS NEEDED. MAINTAIN UNTIL UPSTREAM AREAS HAVE BEEN PERMANENTLY STABILIZED

Siltsack Sediment Trap

1/20

N.T.S. Source: VHB LD_674

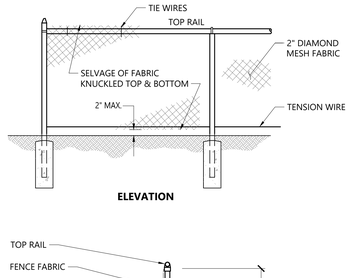

ELEVATION

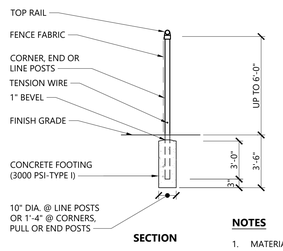

SECTION

NOTES

1. MATERIALS TO BE SUPPLIED AND INSTALLED IN CONFORMANCE WITH "CHAIN LINK MANUFACTURER'S INSTITUTE" PRODUCT MANUAL.
2. FENCE TO HAVE NO BARBED WIRE AND NO SCREENING

Chain Link Fence up to 6'

10/20

N.T.S. Source: VHB REV LD_481

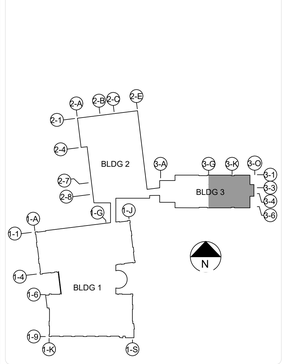

CLIENT

VERANOVA™

25 Paton Rd, Devens MA 01434

CONSULTING ARCHITECT/ENGINEER

CLARK, RICHARDSON AND BISKUP CONSULTING ENGINEERS, INC.
431325242
CRB ARCHITECTS-ENGINEERS P.C
1007679
101 STATION LANDING
SUITE 210
MEDFORD, MA 02155
PHONE: 617-475-3050
FAX: 617-475-3052

PROJECT TITLE

HPAPI MANUFACTURING

REV	BY	DATE	DESCRIPTION
0	ED	06MAR2025	ISSUED FOR CONSTRUCTION

LICENSEE

COMMONWEALTH OF MASSACHUSETTS CURTIS R. QUITZAU CIVIL No. 42691 REGISTERED PROFESSIONAL ENGINEER

INFORMATION CONTAINED HEREIN IS CONSIDERED CONFIDENTIAL. THIS DOCUMENT IS NOT TO BE USED, REPRODUCED, OR DISCLOSED IN WHOLE OR PART WITHOUT THE PRIOR WRITTEN PERMISSION OF VERANOVA.

PROJ. NO.	238789	DESIGNED BY:	ED
SCALE:	AS NOTED	CHECKED BY:	KC
SHEET SIZE:	30x42	APPROVED BY:	CQ

DRAWING TITLE

CIVIL - SITE PLAN

DRAWING NUMBER

C30-10

COPYRIGHT CLARK, RICHARDSON & BISKUP CONSULTING ENGINEERS, INC.

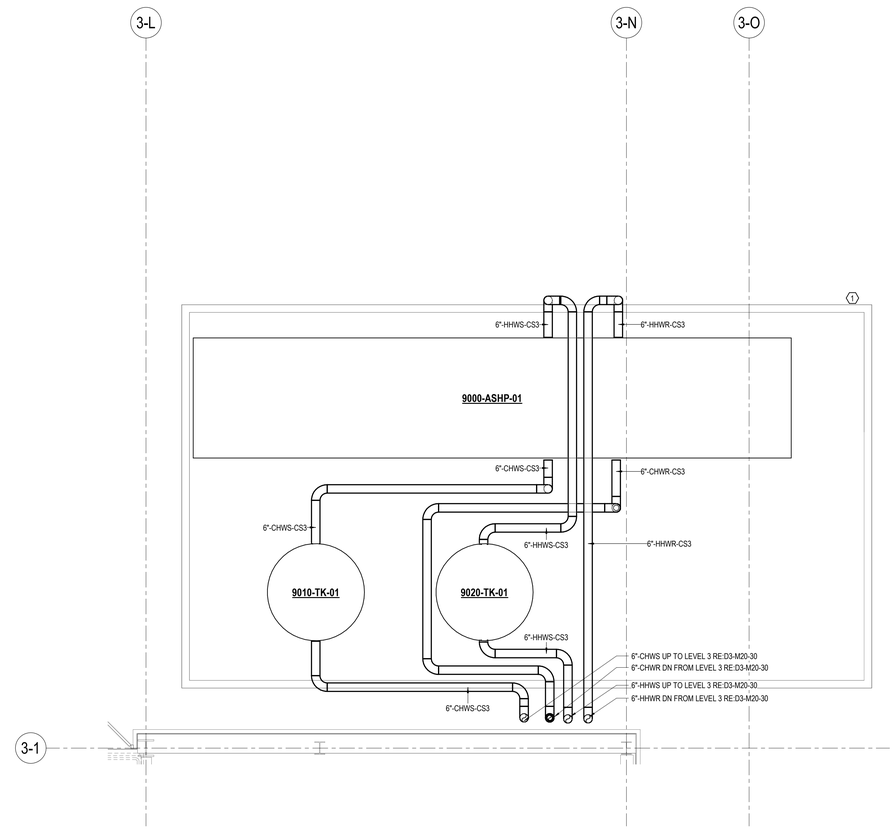

GENERAL NOTES

1. RE: G00-00 FOR GENERAL ABBREVIATIONS / EQUIPMENT DESIGNATIONS UTILIZED ACROSS ALL DISCIPLINES AND DRAWING NUMBERING SYSTEM LEGEND.
2. RE: M00-00 FOR GENERAL SYMBOLOGY LEGEND AND MECHANICAL SPECIFIC LEGENDS / ABBREVIATIONS.
3. MECHANICAL ROUTING PATHS SHOWN ARE PRELIMINARY AND HAVE NOT BEEN COORDIANTED WITH OTHER DISCIPLINES AT TIME OF ISSUANCE. FINAL DUCT/PIPING ROUTING SHALL BE COORDINATED BY THE CM AND SUBCONTRACTORS BASED ON FIELD CONDITIONS, WITH OVERSIGHT AND FINAL APPROVAL FROM CRB'S MECHANICAL ENGINEERING TEAM.

② SHEET NOTES

1. CONTRACTOR TO INSTALL A CONTAINMENT DRAIN VALVE WITHIN THE CONTAINMENT BERM ITSELF. TUBING AND VALVE TO BE STAINLESS STEEL. TUBING INLET TO BE FLUSH WITH PAD TO FULLY DRAIN CONTAINMENT. VALVE TO REMAIN CLOSED AT ALL TIMES. VERANOVA TO MANUALLY OPEN THE VALVE IN THE EVENT OF RAIN TO DRAIN THE MECHANICAL PAD OF WATER.

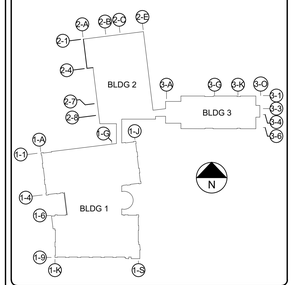

CLIENT

VERANOVA™

25 Patton Rd, Devens MA 01434

CONSULTING ARCHITECT/ENGINEER

CLARK, RICHARDSON AND BISKUP CONSULTING ENGINEERS, INC.
431325242
CRB ARCHITECTS-ENGINEERS P.C
1007679
101 STATION LANDING
SUITE 210
MEDFORD, MA 02155
PHONE: 617-475-3050
FAX: 617-475-3052

PROJECT TITLE

HPAPI MANUFACTURING

REV	BY	DATE	DESCRIPTION
0	RSK	06MAR25	ISSUED FOR CONSTRUCTION

LICENSEE

INFORMATION CONTAINED HEREIN IS CONSIDERED CONFIDENTIAL. THIS DOCUMENT IS NOT TO BE USED, REPRODUCED, OR DISCLOSED IN WHOLE OR PART WITHOUT THE PRIOR WRITTEN PERMISSION OF VERANOVA.

PROJ. NO.	238789	DESIGNED BY:	GDW
SCALE:	1/4" = 1'-0"	CHECKED BY:	RSK
SHEET SIZE:	30x42	APPROVED BY:	RSK

DRAWING TITLE

MECHANICAL
PIPING PLAN
PARTIAL SITE

DRAWING NUMBER

D3-M21-00

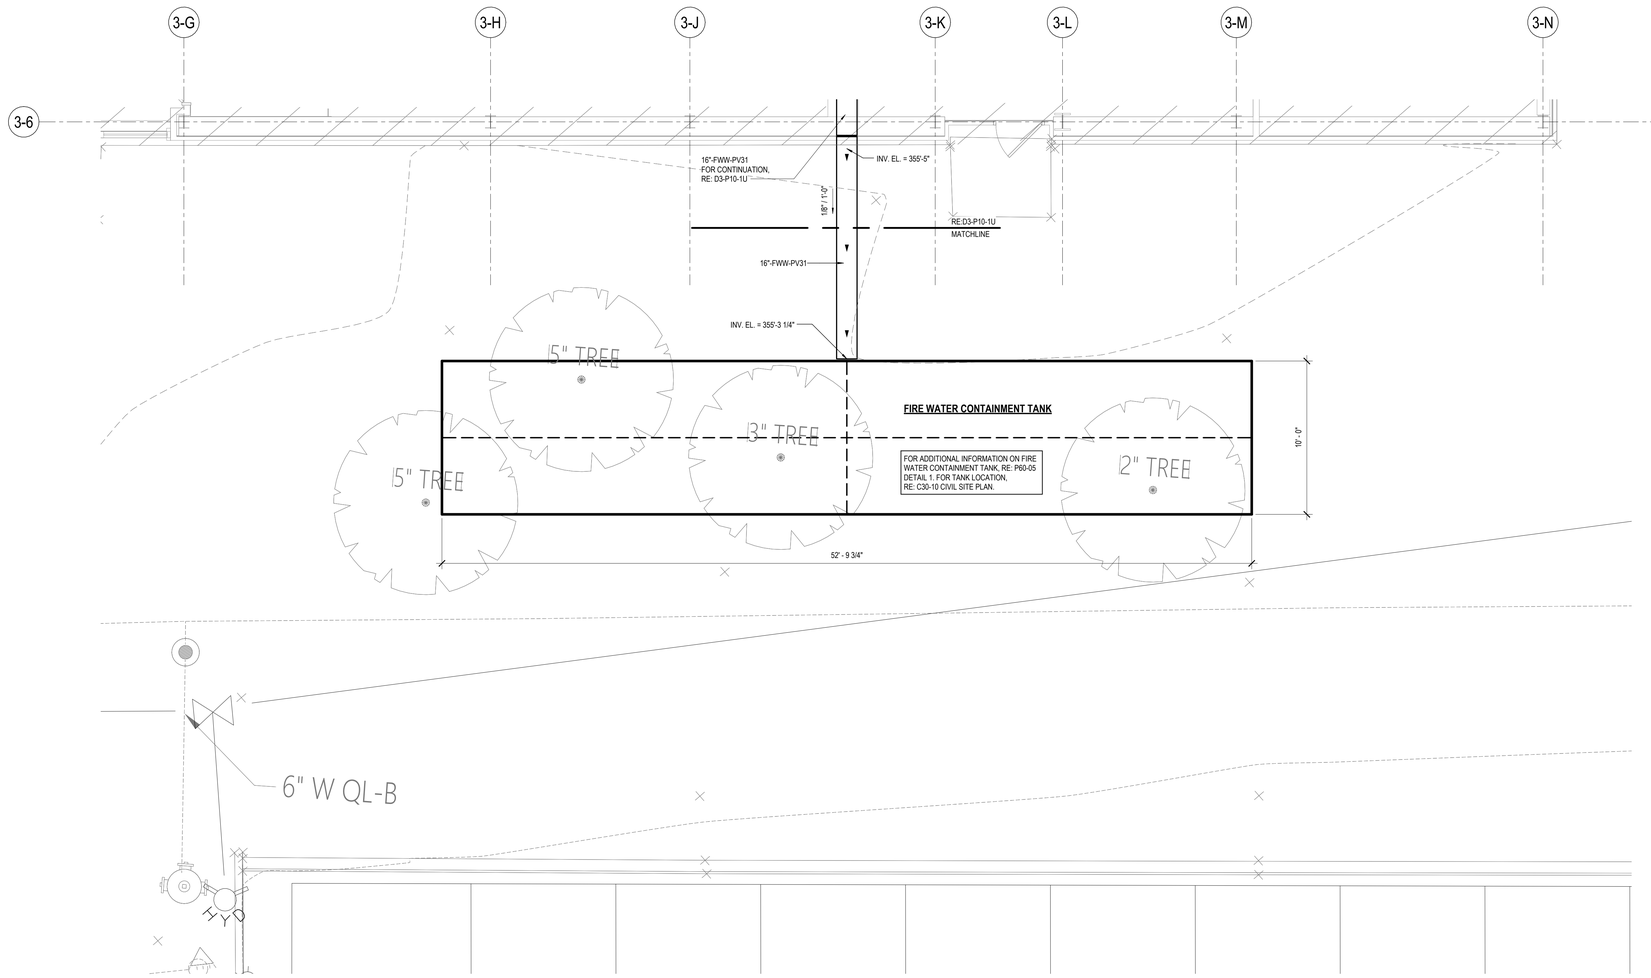

GENERAL NOTES

1. RE: G00-00 FOR GENERAL ABBREVIATIONS / EQUIPMENT DESIGNATIONS UTILIZED ACROSS ALL DISCIPLINES AND DRAWING NUMBERING SYSTEM LEGEND.
2. RE: P00-00 FOR GENERAL SYMBOLOGY LEGEND AND PLUMBING-SPECIFIC LEGENDS, ABBREVIATIONS, AND GENERAL NOTES.

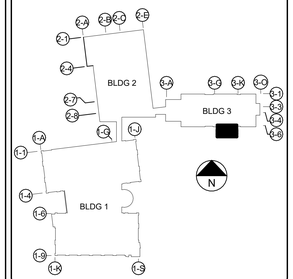

CLIENT

VERANOVA™

25 Patton Rd, Devens MA 01434

CONSULTING ARCHITECT/ENGINEER

CLARK, RICHARDSON AND BISKUP CONSULTING ENGINEERS, INC.
431325242
CRB ARCHITECTS-ENGINEERS P.C
1007679
101 STATION LANDING
SUITE 210
MEDFORD, MA 02155
PHONE: 617-475-3050
FAX: 617-475-3052

PROJECT TITLE

HPAPI MANUFACTURING

REV	BY	DATE	DESCRIPTION
0	JAQ	06MAR25	ISSUED FOR CONSTRUCTION

LICENSEE

COMMONWEALTH OF MASSACHUSETTS
JAMES A. QUINN
MECHANICAL
No. 49658
PROFESSIONAL ENGINEER

Digitally signed by James A. Quinn
Date: 2025.03.06 18:09:45-05'00'

INFORMATION CONTAINED HEREIN IS CONSIDERED CONFIDENTIAL. THIS DOCUMENT IS NOT TO BE USED, REPRODUCED, OR DISCLOSED IN WHOLE OR PART WITHOUT THE PRIOR WRITTEN PERMISSION OF VERANOVA.

PROJ. NO.	238789	DESIGNED BY:	TWS
SCALE:	1/4" = 1'-0"	CHECKED BY:	MJM
SHEET SIZE:	30x42	APPROVED BY:	JAQ

DRAWING TITLE

PLUMBING
PLUMBING PLAN
PARTIAL SITE

DRAWING NUMBER

D3-P11-00

Autodesk Docs://Hanscom - HPAPI Manufacturing/HPP - 238789_CRB_m
3/6/2025 5:18:10 PM
C:\Program Files\Autodesk\Revit 2024\Libraries\enu\Clark Richardson Biskup Consulting Engineers, Inc..rvt

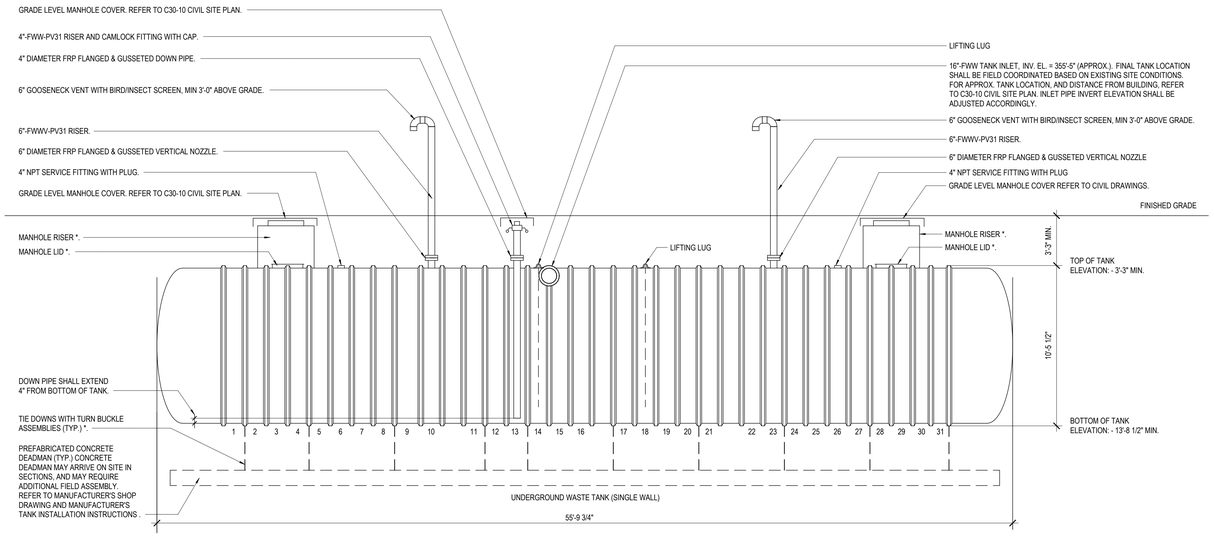

NOTES:

1. TANK DESIGN IS BASED ON XERXES INDUSTRIAL WASTE WATER TANK. XERXES HAS PROVIDED AN INTIAL TANK RESIN SELECTION OF VINYLESTER LINING FOR THEIR TANK BASED ON VIKING ARK SFFF FLUORINE FREE FOAM. SUBJECT TO COMPLIANCE WITH PROJECT SPECIFIC REQUIREMENTS, AND CHEMICAL COMPATIBILITY, AN ALTERNATE TANK MANUFACTURER AND TANK RESIN MAY BE CONSIDERED. OWNER SHALL BE ADVISED AND APPROVE OF TANK WARRANTY IN WRITING PRIOR TO ENGINEER'S REVIEW.
2. UPON REQUEST, CHEMICAL DATA SHEETS FOR TANK CONTENTS (E.G. VIKING ARK SFFF FLUORINE FREE FOAM) SHALL BE PROVIDED FOR SELECTED TANK MANUFACTURER'S REVIEW. SELECTED TANK MANUFACTURER SHALL PROVIDE AN APPROPRIATE RESIN SELECTION FOR THEIR TANK.
3. CONSTRUCTION MANAGER SHALL BE RESPONSIBLE FOR COORDINATING DIRECTLY WITH SELECTED TANK MANUFACTURER, AND PROVIDING THEM ANY REQUIRED PROJECT INFORMATION.
4. TANK MANUFACTURER SHALL PROVIDE TANK BUOYANCY CALCULATIONS FOR CIVIL ENGINEER REVIEW AND APPROVAL.
5. TANK MANUFACTURER SHALL PROVIDE TURNKEY SOLUTION FOR MONITORING TANK LEVEL. PROVIDE GUIDED WAVE RADAR LEVEL TRANSMITTER AND MOUNT INSIDE MAN HOLE RISER. PROVIDE PRODUCT INFORMATION AND INSTALLATION DETAILS FOR ENGINEER REVIEW AND APPROVAL. FOR ELECTRICAL CONDUIT ROUTING, RE: D3-E20-30 SHEET NOTE 3.
6. SUBMIT TANK SHOP DRAWINGS AND SPECIFICATIONS FOR PLUMBING AND CIVIL ENGINEER REVIEW AND APPROVAL.

FIRE TANK:
EQUIPMENT: XERXES - 30,000 US GALLON SW TANK
CUSTOM BUILT TANK CONFIGURATION
XERXES DRAWING # : XS-008765

VESSEL CAPACITY: 30,000 US GALLONS
SIZE: 10'-5 1/2" DIAMETER X 55'-9 3/4" LONG

CONTACT:
TOWER HILL SALES ASSOCIATES
320 ROCKINGHAM RD.
AUBURN, NH 03032
BOB SMITH JR.
PHONE: 617-448-1821
RSMITH2@TOWERHILLSALES.COM

(*) PURCHASED FROM TANK MANUFACTURER AND INSTALLED BY CONTRACTOR WITH OVERSIGHT FROM FACTORY AUTHORIZED TECHNICIAN OR REPRESENTATIVE. REFER TO MANUFACTURER'S SHOP DRAWING AND MANUFACTURER'S TANK INSTALLATION INSTRUCTIONS.

GENERAL NOTES

1. RE: G00-00 FOR GENERAL ABBREVIATIONS / EQUIPMENT DESIGNATIONS UTILIZED ACROSS ALL DISCIPLINES AND DRAWING NUMBERING SYSTEM LEGEND.
2. RE: P00-00 FOR GENERAL SYMBOLOGY LEGEND AND PLUMBING-SPECIFIC LEGENDS, ABBREVIATIONS, AND GENERAL NOTES.

CLIENT

VERANOVA

25 Patton Rd, Devens MA 01434

CONSULTING ARCHITECT/ENGINEER

CLARK, RICHARDSON AND BISKUP CONSULTING ENGINEERS, INC.
431325242
CRB ARCHITECTS-ENGINEERS P.C
1007679
101 STATION LANDING
SUITE 210
MEDFORD, MA 02155
PHONE: 617-475-3050
FAX: 617-475-3052

PROJECT TITLE

HPAPI MANUFACTURING

REV	BY	DATE	DESCRIPTION
0	JAQ	06MAR25	ISSUED FOR CONSTRUCTION

LICENSEE

COMMONWEALTH OF MASSACHUSETTS
JAMES A. QUINN
MECHANICAL
No. 49658
PROFESSIONAL ENGINEER

Digitally signed by James A. Quinn
Date: 2025.03.06 08:51:49 -05'00'

INFORMATION CONTAINED HEREIN IS CONSIDERED CONFIDENTIAL. THIS DOCUMENT IS NOT TO BE USED, REPRODUCED, OR DISCLOSED IN WHOLE OR PART WITHOUT THE PRIOR WRITTEN PERMISSION OF VERANOVA.

PROJ. NO.	238789	DESIGNED BY:	TWS
SCALE:	NOT TO SCALE	CHECKED BY:	MJM
SHEET SIZE:	30x42	APPROVED BY:	JAQ

DRAWING TITLE

PLUMBING
DETAILS
EQUIPMENT

DRAWING NUMBER

P60-05

C:\Project Files\Veranova\238789 HPAPI Manufacturing\R25\Architectural\Sheets\P60-05.dwg, 3/6/2025 8:51:49 AM, Autodesk Docs://Veranova - HPAPI Manufacturing\R25\P60-05.rvt