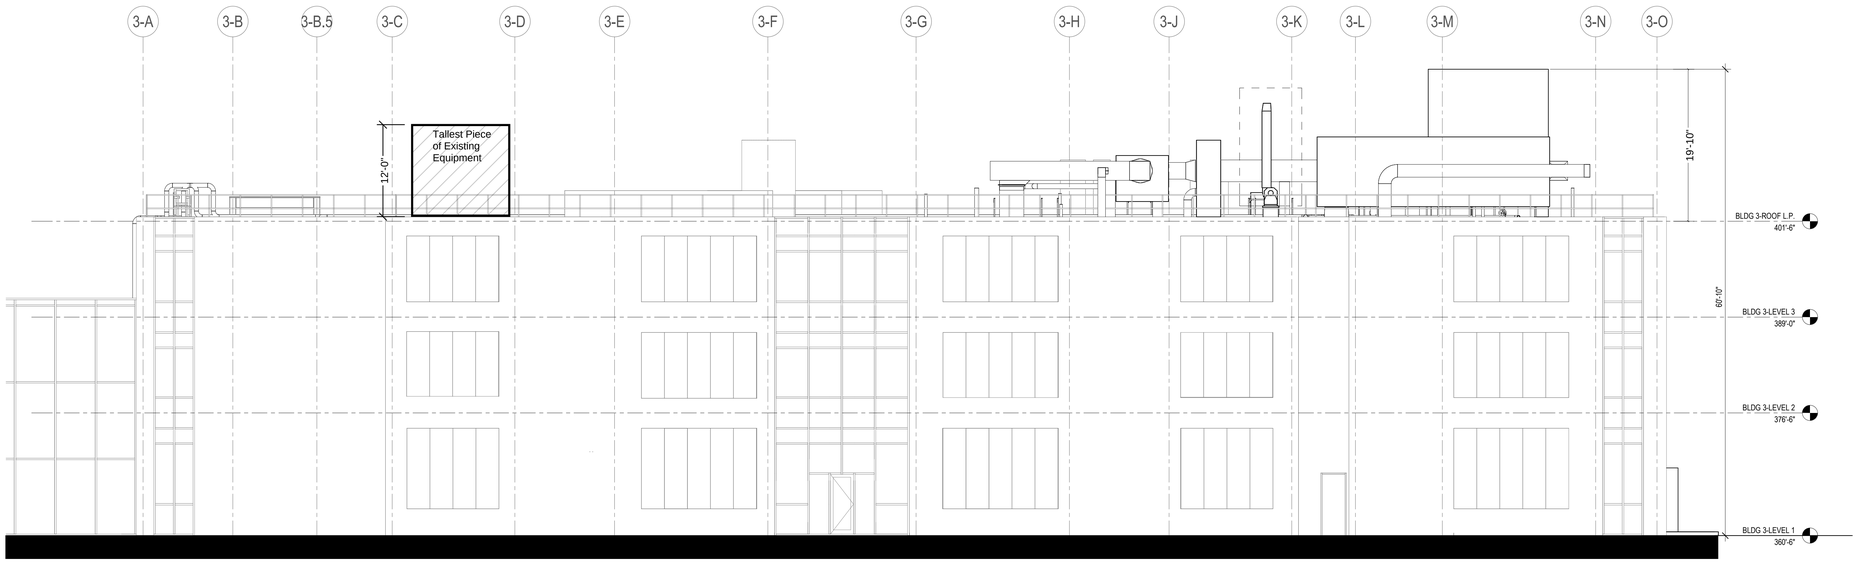

1 BLDG 3 - EXTERIOR ELEVATION - NORTH
1/8" = 1'-0"

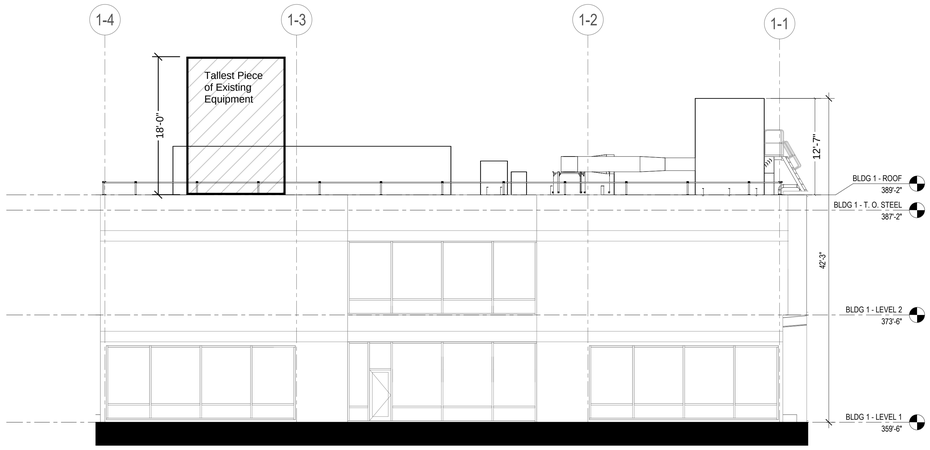

2 BLDG 1 - EXTERIOR ELEVATION - WEST
1/8" = 1'-0"

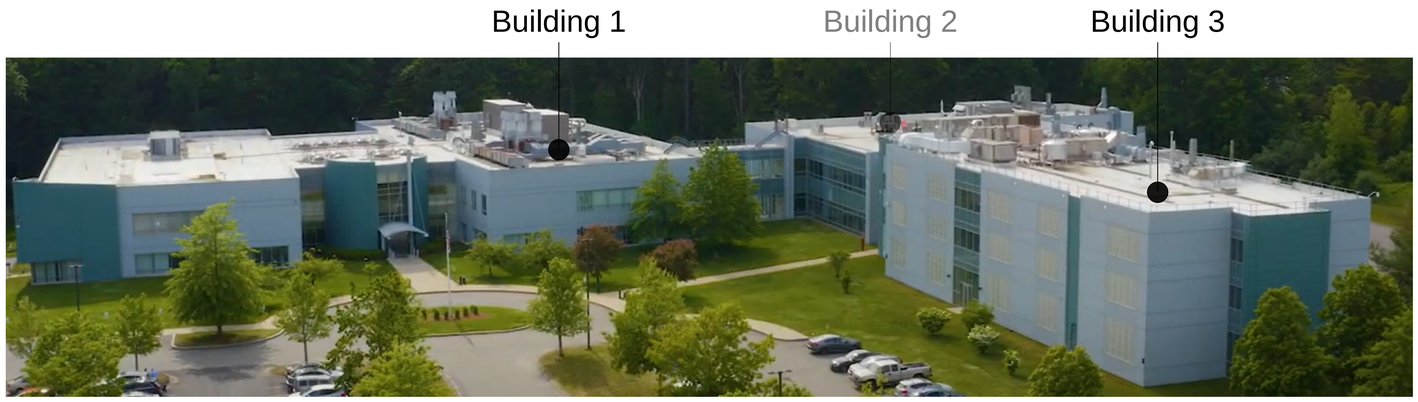

DEC - Rooftop Equipment & Screening	
System	**Description**
Existing Façade	No Change
Existing Equipment	No Change
New Equipment Curbs	Matched to Existing Roofing Material and Finish
Steel Dunnage	Epoxy Painted - Earthy Gray or Brown
Mechanical Equipment	Exhaust Fans (Factory Finished Matte to Match Existing Adjacent Units) Air Handling Units (Brown or to Match Existing Adjacent Units)
Mechanical Ductwork	Wrapped in White Insulation (Match Existing Adjacent Systems)
Screening	Not Applicable (Match Existing Adjacent Units)

#	General Notes
1	Existing Equipment not available from client to include in project scope or elevations. Field verified existing tallest equipment shown for reference only.
2	No acoustical modeling was conducted as part of this retrofit project. The project team relied on manufacturer-provided sound data, equipment orientation, prior project experience, and standard best practices to minimize sound levels around the building and reduce the potential for disruption to the surrounding environment.

VERANOVA

DRAWING TITLE

ARCHITECTURAL - EXTERIOR ELEVATIONS

PROJECT NAME	HPAPI	DRAWING NO	REV	NORTH
PROJECT NO	238789			
SCALE	AS INDICATED	ASK-01		
SHEET SIZE	30x42			