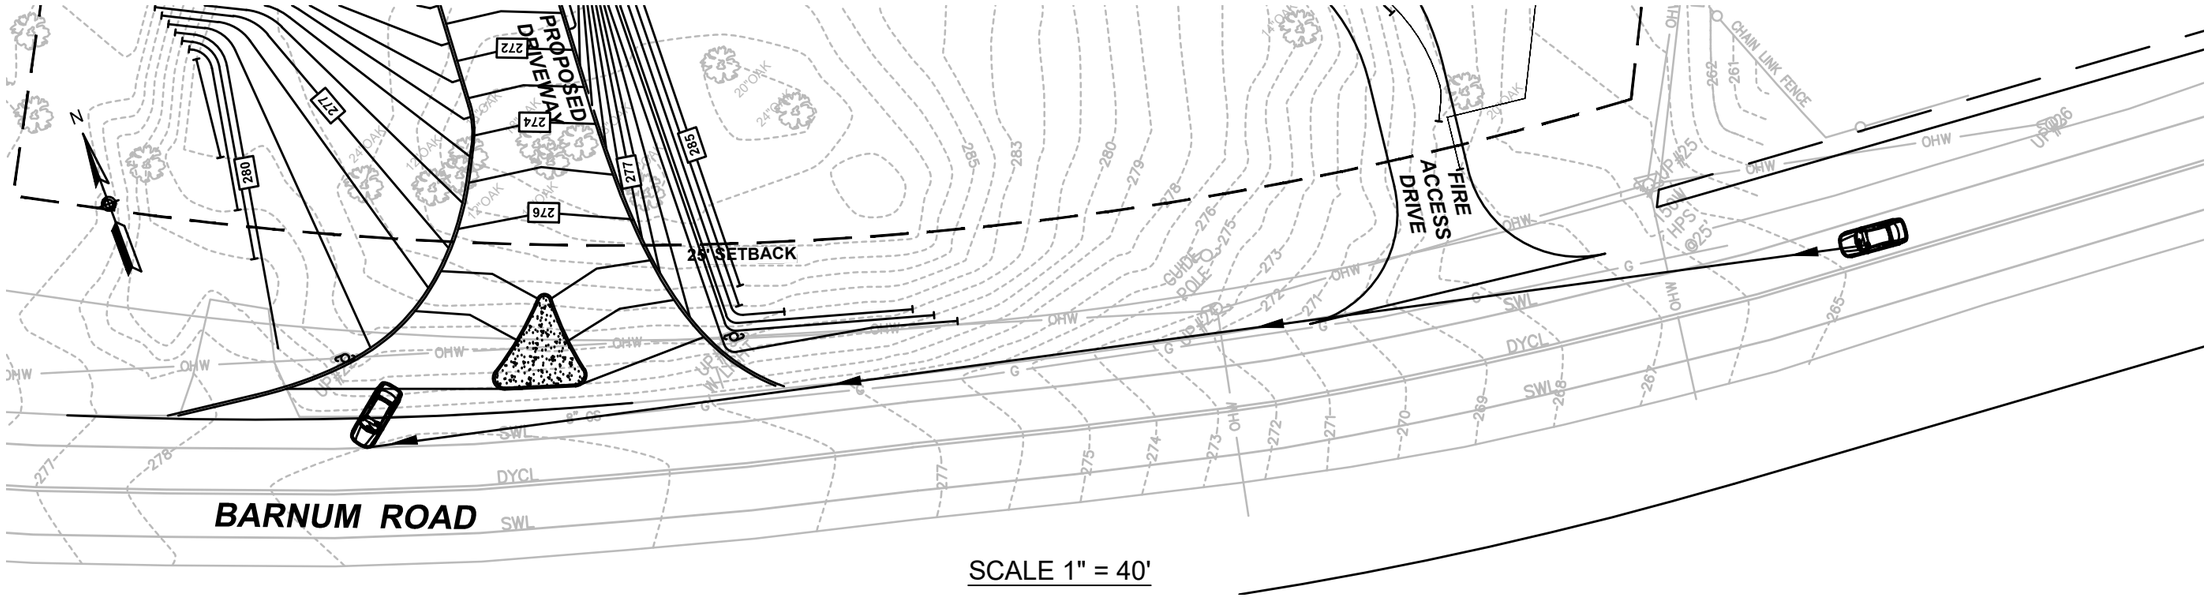

SCALE 1" = 40'

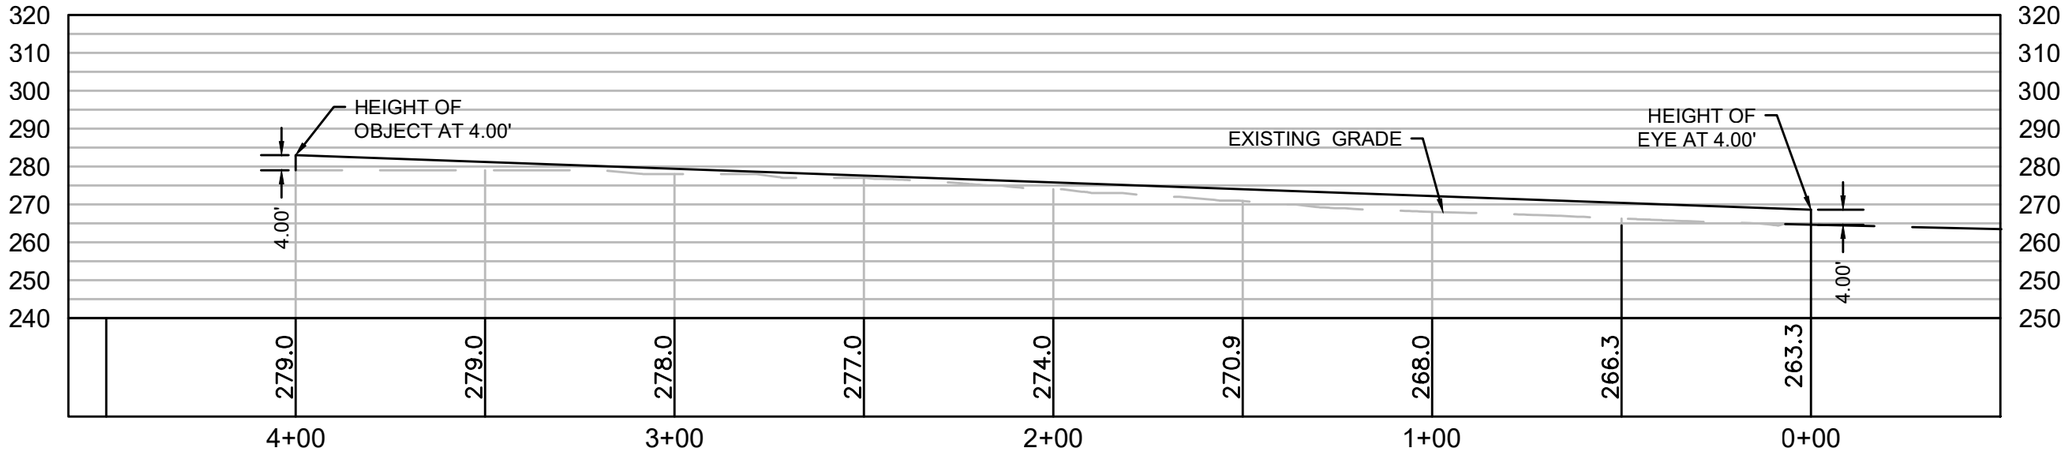

HORIZONTAL SCALE 1" = 40'
VERTICAL SCALE 1' = 1'

Note: Existing and proposed grades taken from site plans prepared by Eugene T. Sullivan Inc.

BAYSIDE ENGINEERING
600 Unicorn Park Drive ▲ Woburn, MA 01801
Phone: 781.932.3201 ▲ Fax: 781.932.3413
www.baysideengineering.com

Proposed Warehouse
35 Saratoga Boulevard
Devens, MA

Figure 1

Stopping Sight Distance
Approaching from The East

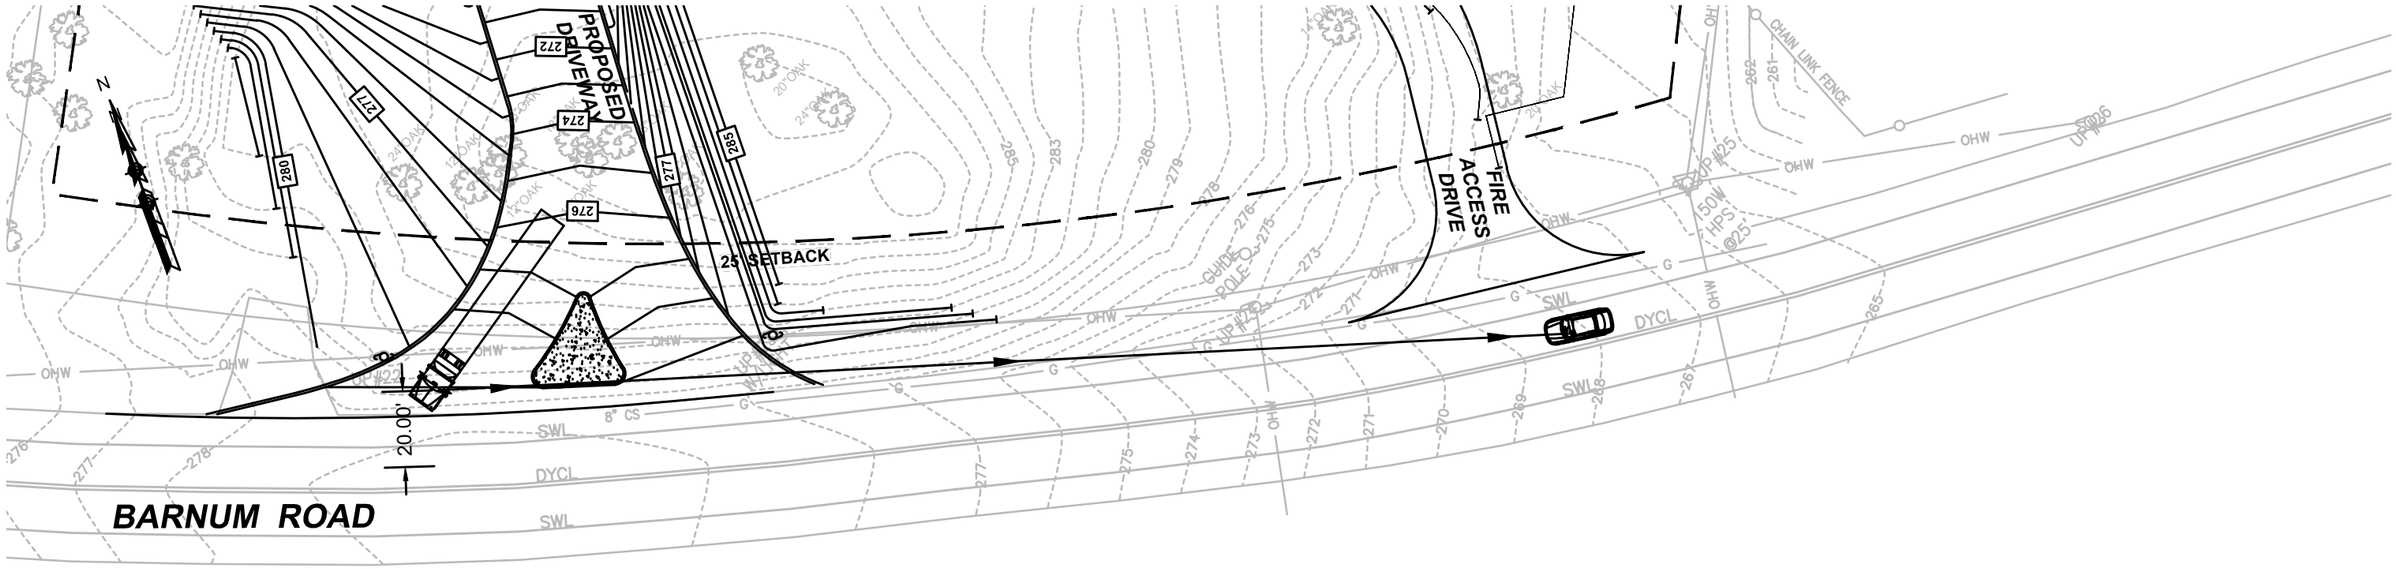

SCALE 1" = 40'

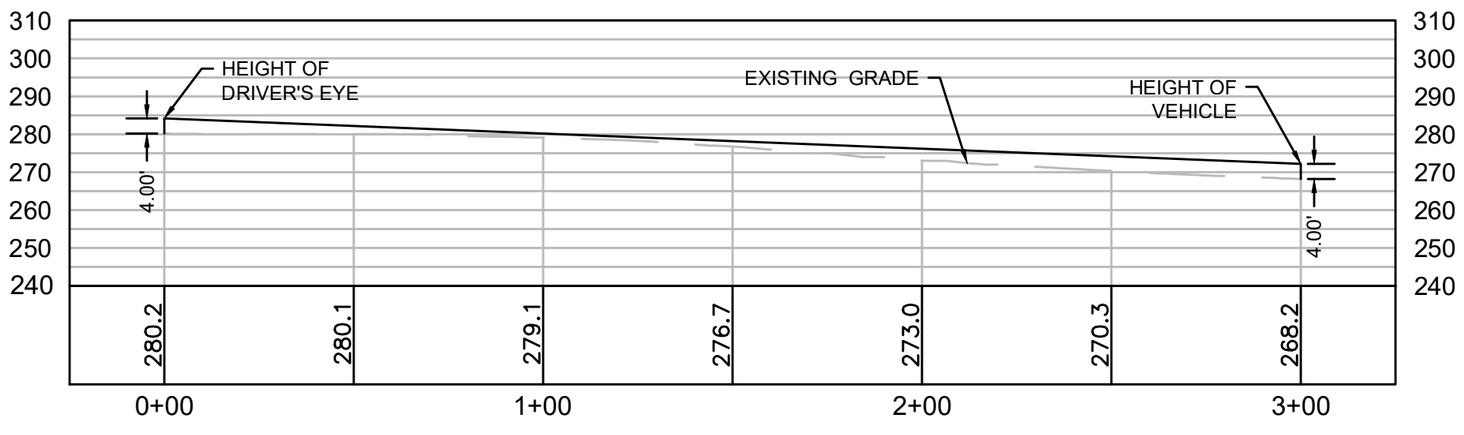

HORIZONTAL SCALE 1" = 40'
VERTICAL SCALE 1' = 1'

Note: Existing and proposed grades taken from site plans prepared by Eugene T. Sullivan Inc.

BAYSIDE ENGINEERING
600 Unicorn Park Drive ▲ Woburn, MA 01801
Phone: 781.932.3201 ▲ Fax: 781.932.3413
www.baysideengineering.com

Proposed Warehouse
35 Saratoga Boulevard
Devens, MA

Figure 2

Intersection Sight Distance
Driveway Looking East