DESIGN BUILD CONTRACTOR TO PROVIDE ENGINEERING FOR ALL MECHANICAL, ELECTRICAL, PLUMBING, AND LIFE SAFETY SCOPE OF WORK REQUIRED TO PERMIT AND COMPLETE THE PROJECT.

* Beer Cave
* 6 cooler doors
* Wine table 4.16ft x 2.84ft x 2.6ft
* Beer & wine shelving across from wine table

A - KITCHEN EQUIPMENT SCHEDULE

ITEM	QTY.	DESCRIPTION	MANUF.	MODEL #	EQUIP. REMARKS	PLUG	DIRECT	NEMA	ELECTRICAL AFF (IN)	AMPS	KW	HP	VOLTS	PHASE	HOT WATER SIZE (IN)	COLD WATER SIZE (IN)	DIRECT DRAIN SIZE (IN)	INDIRECT DRAIN SIZE (IN)	METER	GAS SIZE (IN)
A1	1	2-DOOR REACH IN REFRIGERATOR	SEVERAGE AIR	HBR-4-WHG-1		5-15P				5			115/60/1							
A2	1	2-DOOR REACH IN FREEZER	SEVERAGE AIR	[illegible]		5-15P				11			115/60/1							
A3	2	COUNTER TOP COMBINATION OVEN	TURBOCHEF	3D-9500-B01				6-50P		40			208-240/ 60/1							
A4	2	UNDER COUNTER REFRIGERATED DRAWERS	SEVERAGE AIR	UDT1448HC-4-1P				5-15P		2.2			115/60/1							
A5	1	WALL SHELVING			18" DEEP STAINLESS STEEL SHELVES FOR ENTIRE LENGTH OF BACK LINE COUNTER															
A6	1	3-COMPARTMENT SINK	ADVANCE TABCO	FC-3-1515-15/RL-X											1/2"	1/2"		1 1/2"		
A7	–	MOP SINK (analog)													1/2"	1/2"				
A8	1	WATER HEATER																		
A9	1	HAND SINK - WALL MOUNTED	ADVANCE TABCO	7-PS-660-X											1/2	1/2	1 1/2			
A10	1	DROP-IN HAND SINK	ADVANCE TABCO	09-1-10, 452 FAUCET											1/2"	1/2"	1 1/2"			

B - BEVERAGE BAR EQUIPMENT SCHEDULE

ITEM	QTY.	DESCRIPTION	MANUF.	MODEL #	EQUIP. REMARKS	PLUG	DIRECT	NEMA	ELECTRICAL AFF (IN)	AMPS	KW	HP	VOLTS	PHASE	HOT WATER SIZE (IN)	COLD WATER SIZE (IN)	DIRECT DRAIN SIZE (IN)	INDIRECT DRAIN SIZE (IN)	METER	GAS SIZE (IN)
B1	1	FROZEN BEVERAGE	BUNN	ULTRA-2 CFV LIQUID AUTOFILL				5-15P	12	1.44			120							
B2	1	REFRIGERATED 3 BUBBLER DRINK DISPENSER	CRATHCO	D35-3					9				120							
B3	1	LID TOWER	-	-				-	-				-							
B4	1	FLAVOR FUSION	CORNELIUS	42105/7856					9.3				120							
B5	1	SMALL SNACK RACK	-										-							
B8	1	ICE AND WATER DISPENSER	FOLLETT	7 SERIES				5-15	5	.26			115							
B9	1	3 TAP TOWER		NOBL DISPENSER									-							
B11	1	SNACK RACK	-										-							
B12	1	LED STRAW TOWER	-										-							

C - RETAIL SALES EQUIPMENT SCHEDULE

C1	1	GRAB AND GO COLD	VIENNA SNACKEE		BY COOLER MANUFACTURER			NEMA L14-20P	5.8		1/3	115/208/ 60/1								
C2	1	HEATED GRAB AND GO	VIENNA SNACKEE HEATED		BY COOLER MANUFACTURER			RP14-6-20P	8.2			208/240/ 60/1								
C3	1	ROLLER GRILL	PEACHTREE & LOUDON		BY COOLER MANUFACTURER							120V 1800W 15 amps								
C4	1	4 DOOR REACH-IN FREEZER	TRUE	GDM-72F-HC-TS-S1				5-20P	15.1		3/4	115/60/1								
C5	21	30" COOLER DOOR			BY COOLER MANUFACTURER															
C5.1	1	36" BEER CAVE DOOR			BY COOLER MANUFACTURER															
C6	1	BAGGED ICE MERCHANDISER	TRUE	GDM-26NT-HC-TS-S1				5-15P	8		1/3	115/60/1								
C7	1	ATM	ARGO 7		POWER AND DATA	X		5-15	3			115								
C8	2	P.O.S.			POWER AND DATA															
C9	1	LOTTERY MACHINE																		
C10	8	3' GONDOLA																		
C11	28	4' GONDOLA																		

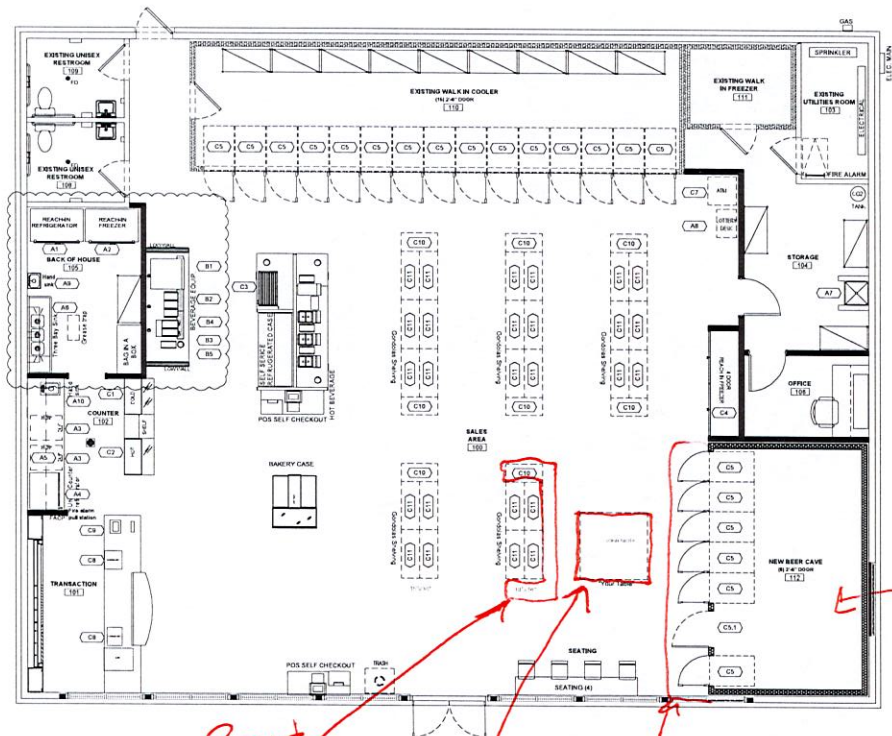

Beer Cave

Beer & wine

Wine table

Cooler Doors

Colliers Engineering & Design

VOLTA OIL
1 ROBERTS ROAD
PLYMOUTH, MA 02360

GARRETT'S FAMILY MARKET
4 ANDREWS PARKWAY
DEVENS, MASSACHUSETTS 01434

REVISIONS		
REV	DATE	DESCRIPTION
01	07.24.2025	RE: BACK OF HOUSE EQUIPMENT

ISSUED FOR: PERMIT - BID
ISSUED DATE: 11.12.2025
DRAWN BY: AJ
CHECKED BY: RK
PROJECT NUMBER: 23174

EQUIPMENT PLAN AND SCHEDULES

A141

EQUIPMENT PLAN AND SCHEDULES 1/4" = 1'-0" 1