







Commonwealth Fusion
Systems Campus
Building 3&4

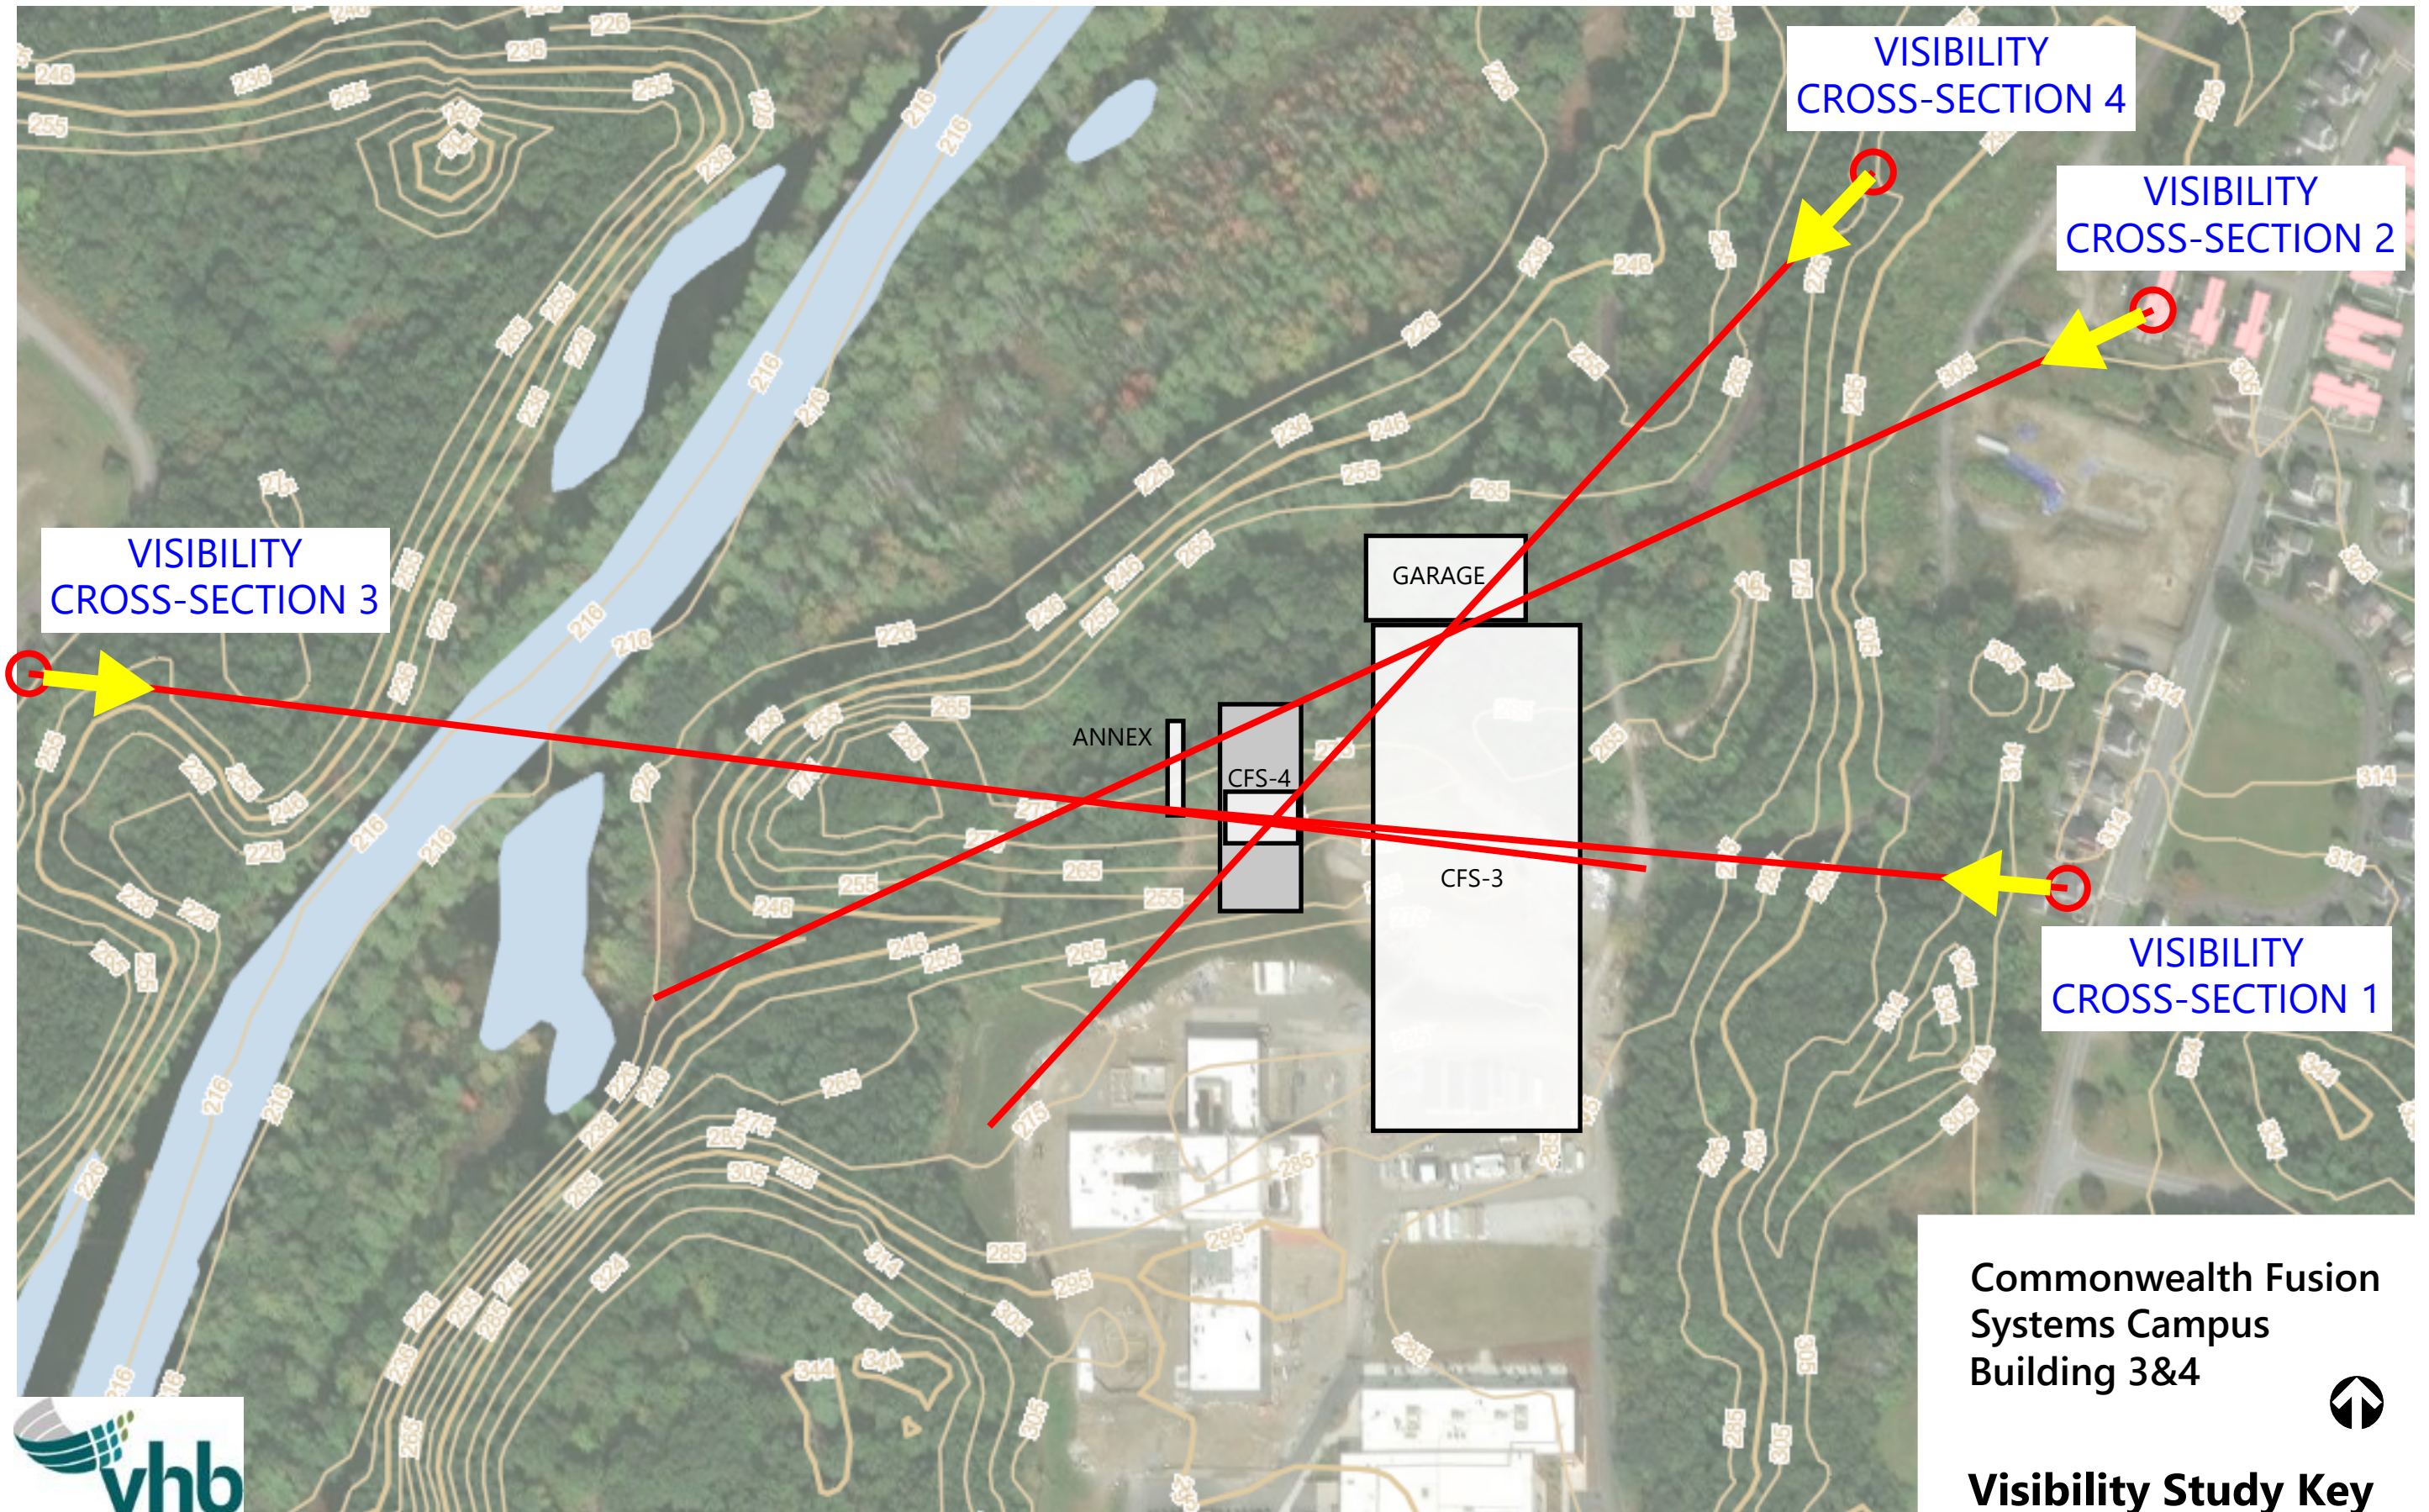

Visibility Study Key

November 11, 2025

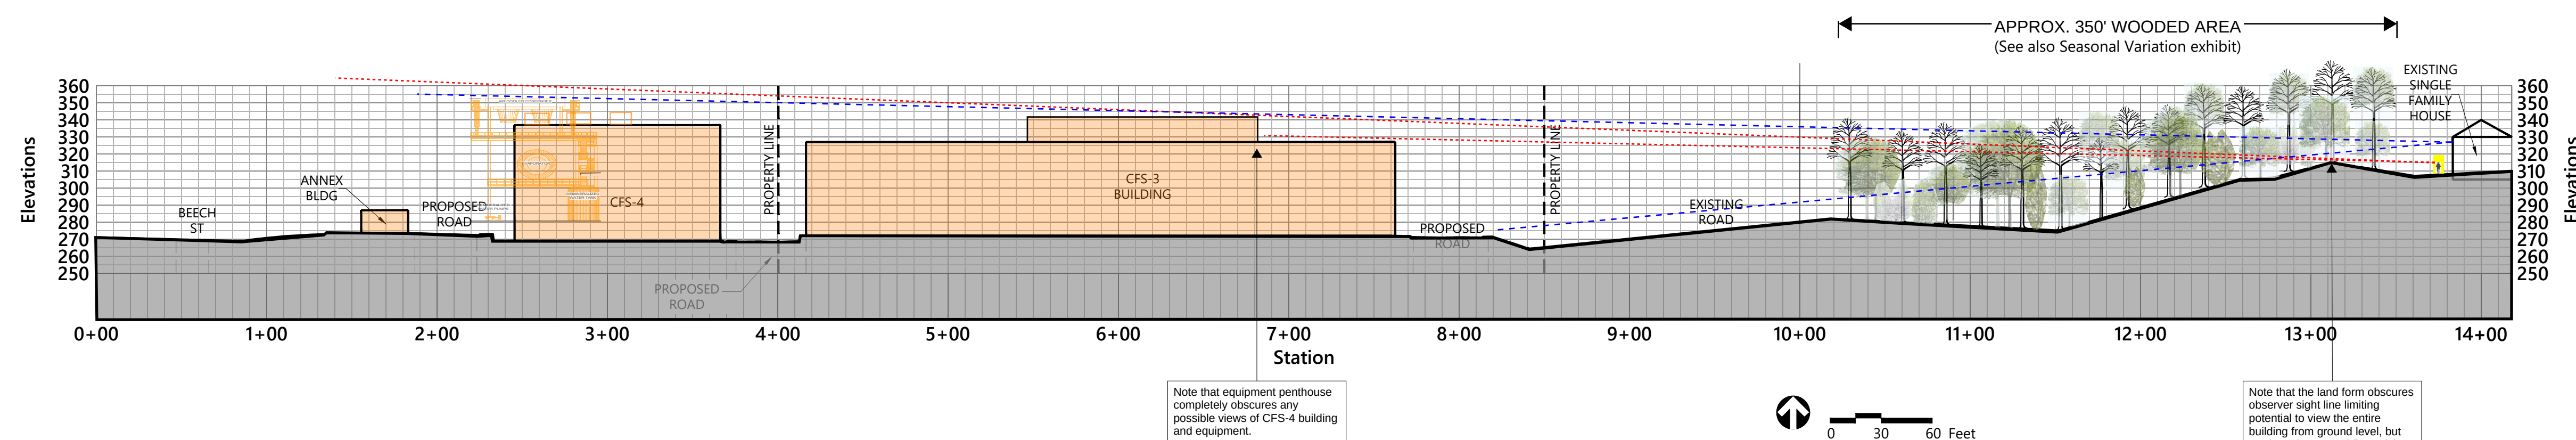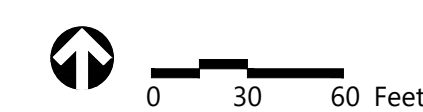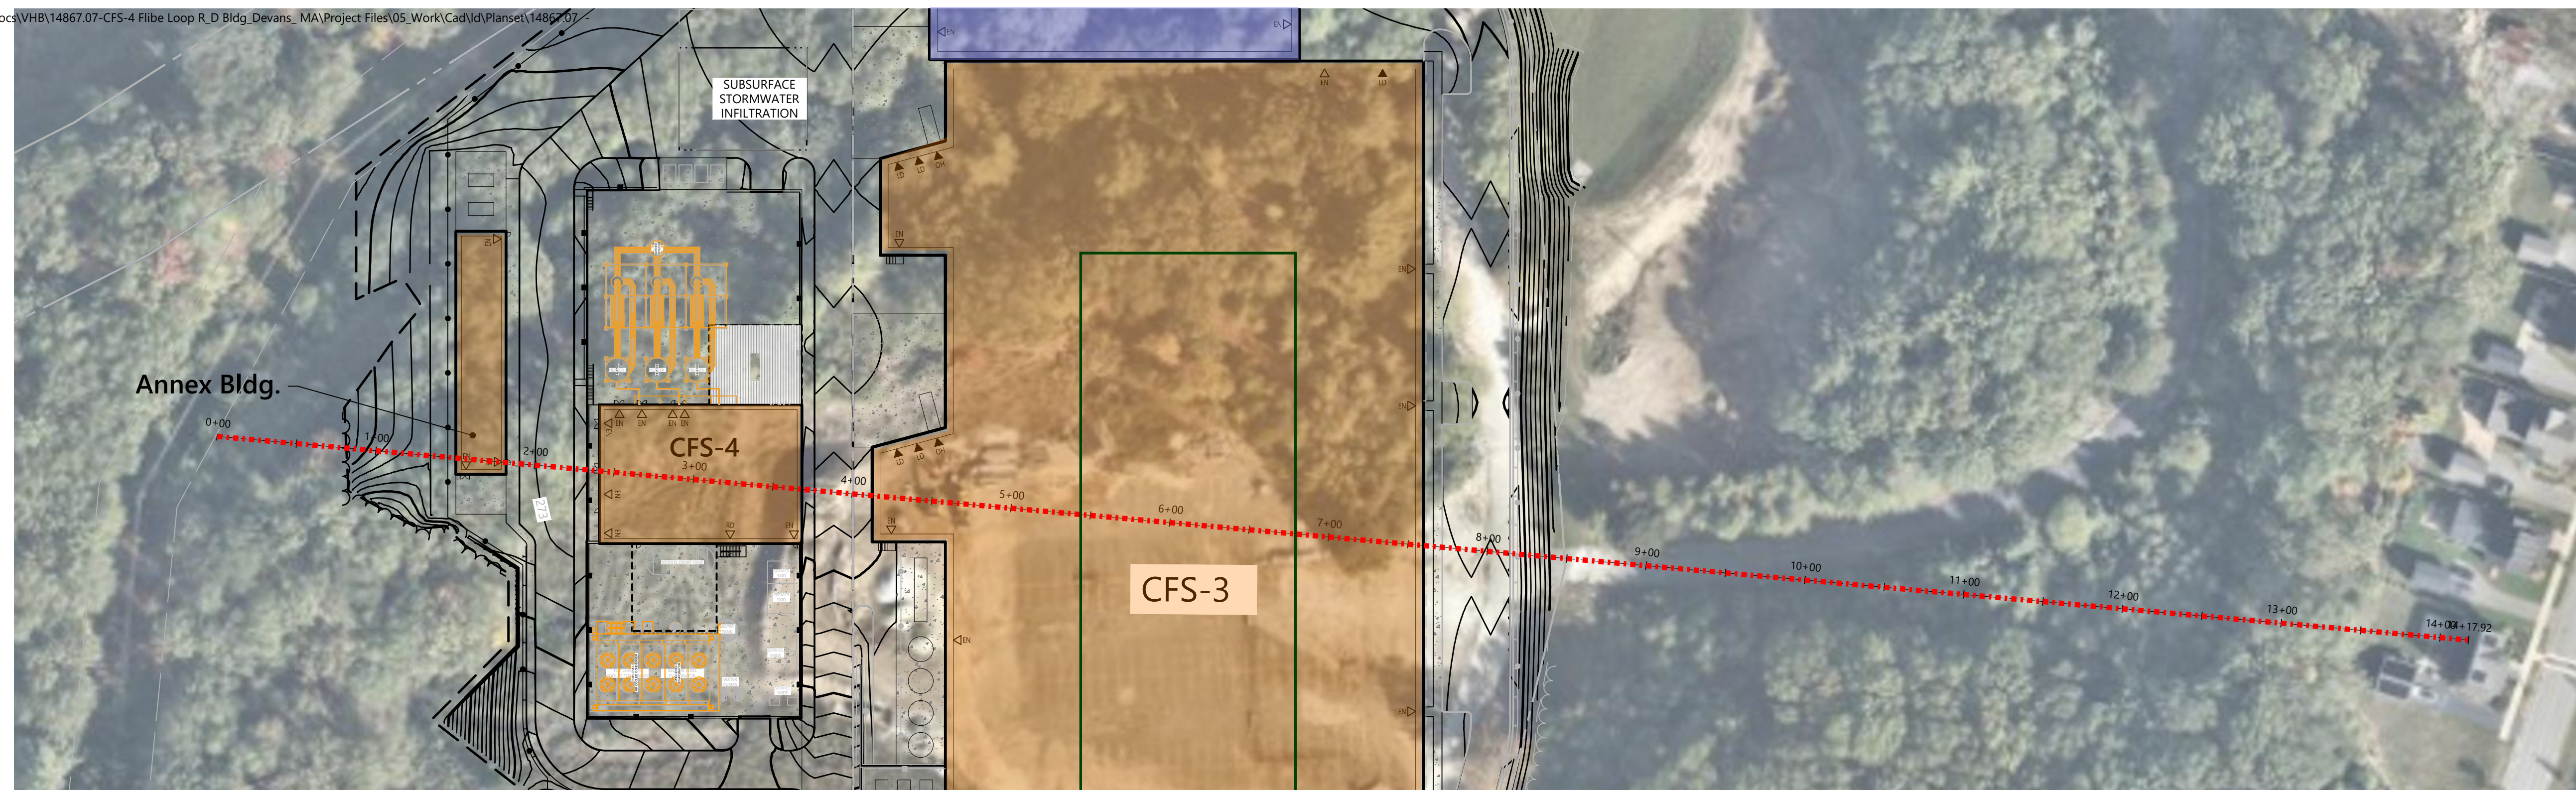

**Commonwealth Fusion
Systems Campus
Building 3&4**

111 & 125 Hospital Road
Devens (Harvard), MA

No.	Revision	Date	Approved
Designed by	Checked by		
Issued for		Date	November 11, 2025

Not Approved for Construction

Visibility Cross-Section 1

Drawing Number

C1.01

Sheet 01

Project Number
14867.07



No.	Revision	Date	Appvd.
-----	----------	------	--------





Living Number

C1.02


et of

Project Number

867.07

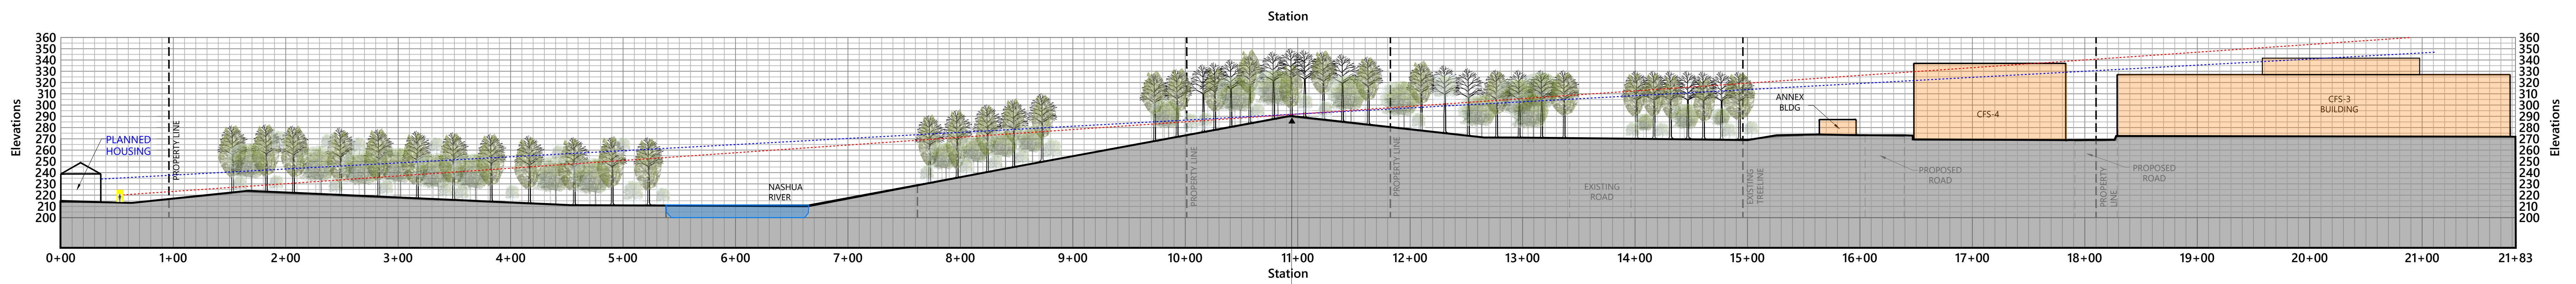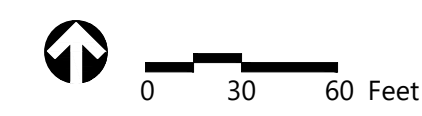

Note that the land form obscures observer sight line limiting potential to view anything but the the tallest elements of CFS-4. However, the dense canopy of year-round canopy will fully obscure any views of the facility. See Seasonal Variations exhibit.

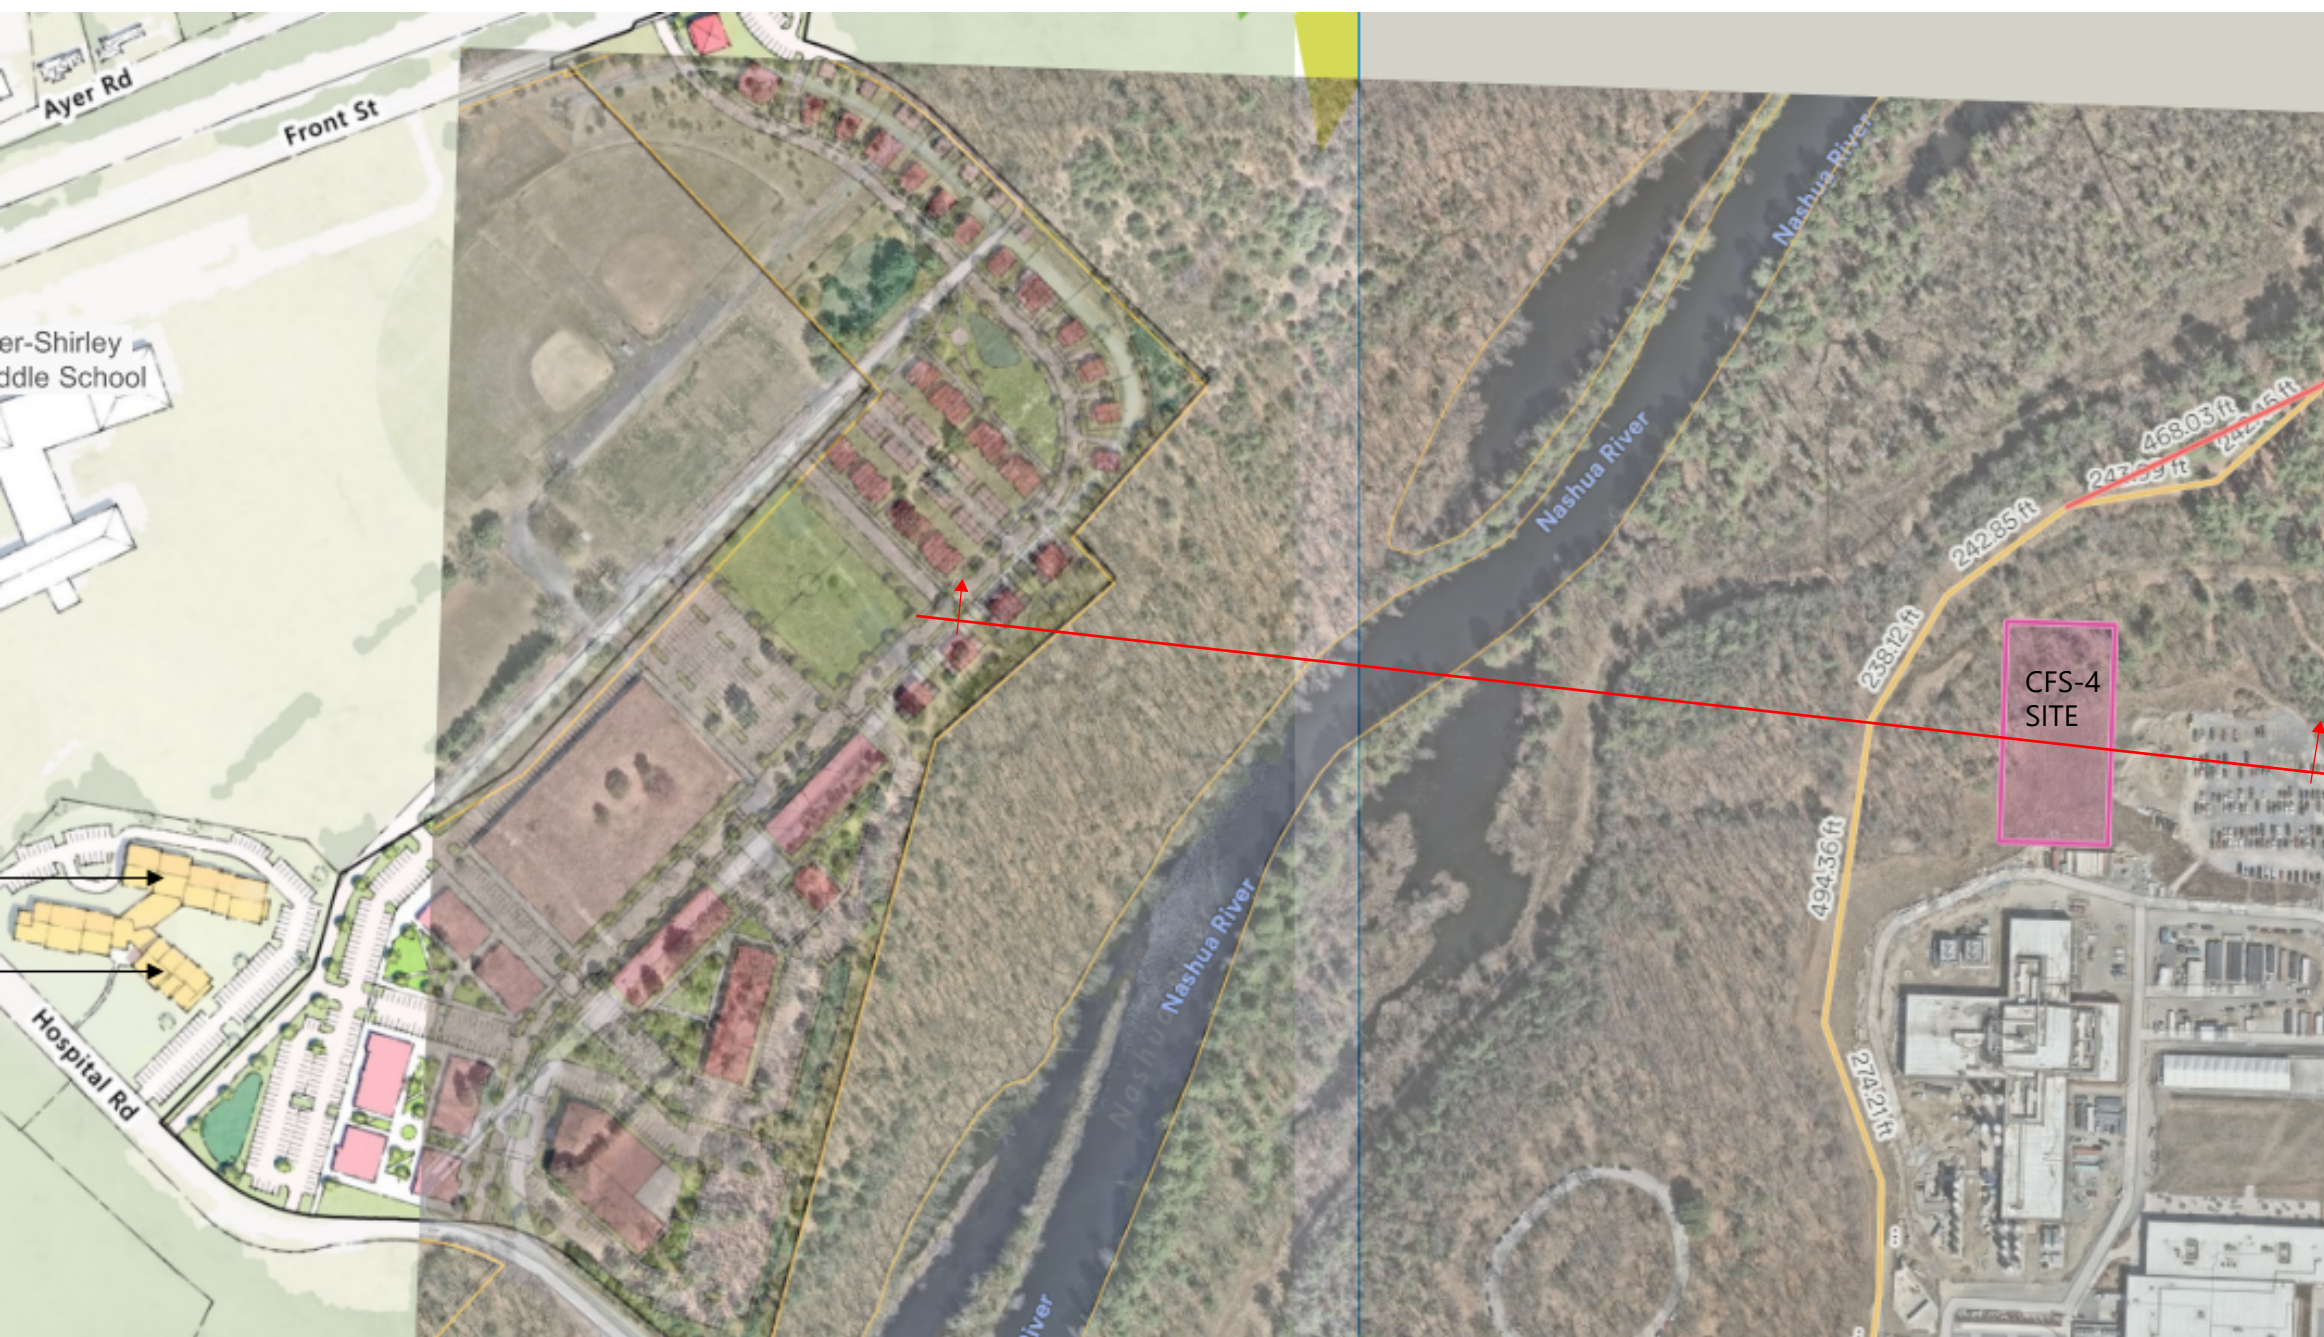

**Commonwealth Fusion
Systems Campus
Building 3 & 4**

111 & 125 Hospital Road
Devens (Harvard), MA

[illegible]


Drawing Title

Drawing Number

C1.03

host of

Project Number

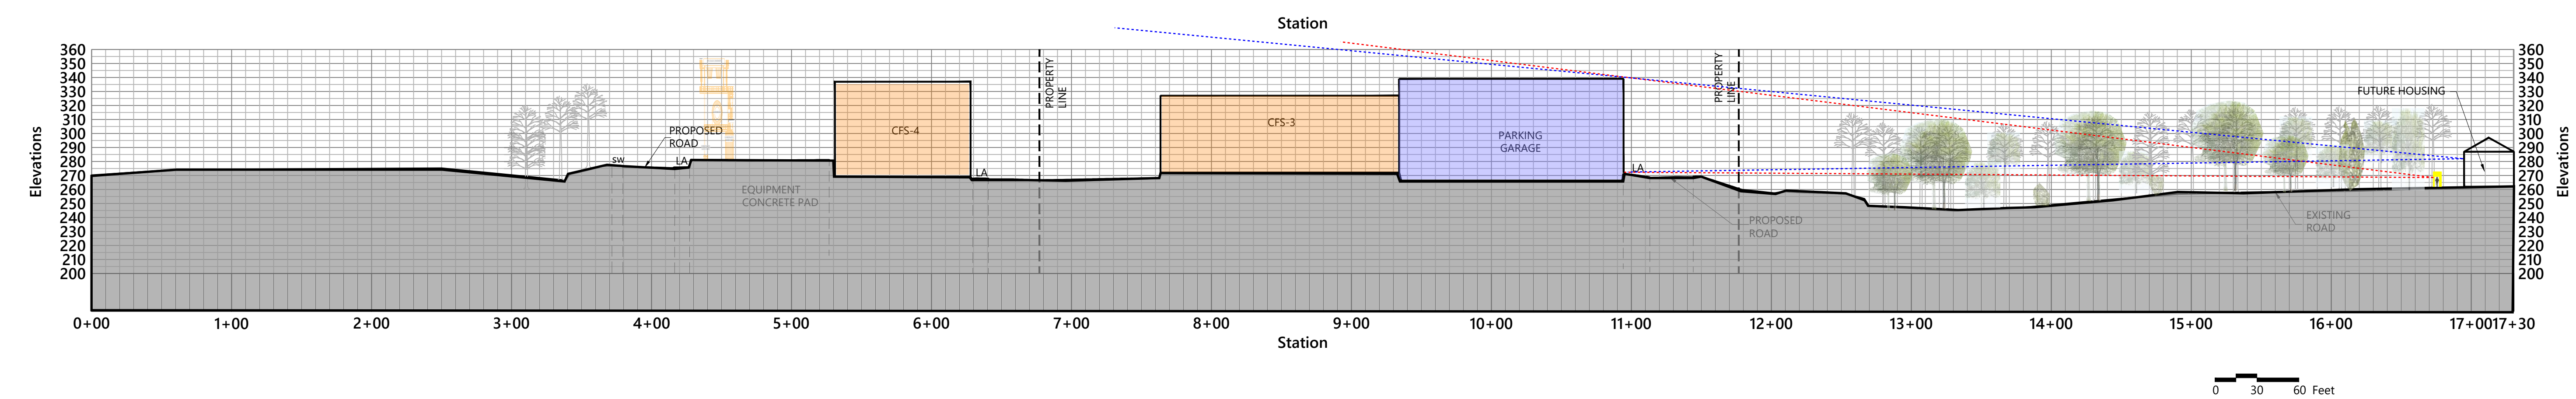

**Commonwealth Fusion
Systems Campus
Building 4**

111 & 125 Hospital Road
Devens (Harvard), MA

No.	Revision	Date	Appvd.

Designed by	Checked by
Issued for	Date November 11, 2025


Drawing Title

Drawing Number

C1.04

Sheet of


Project Number
14867.07

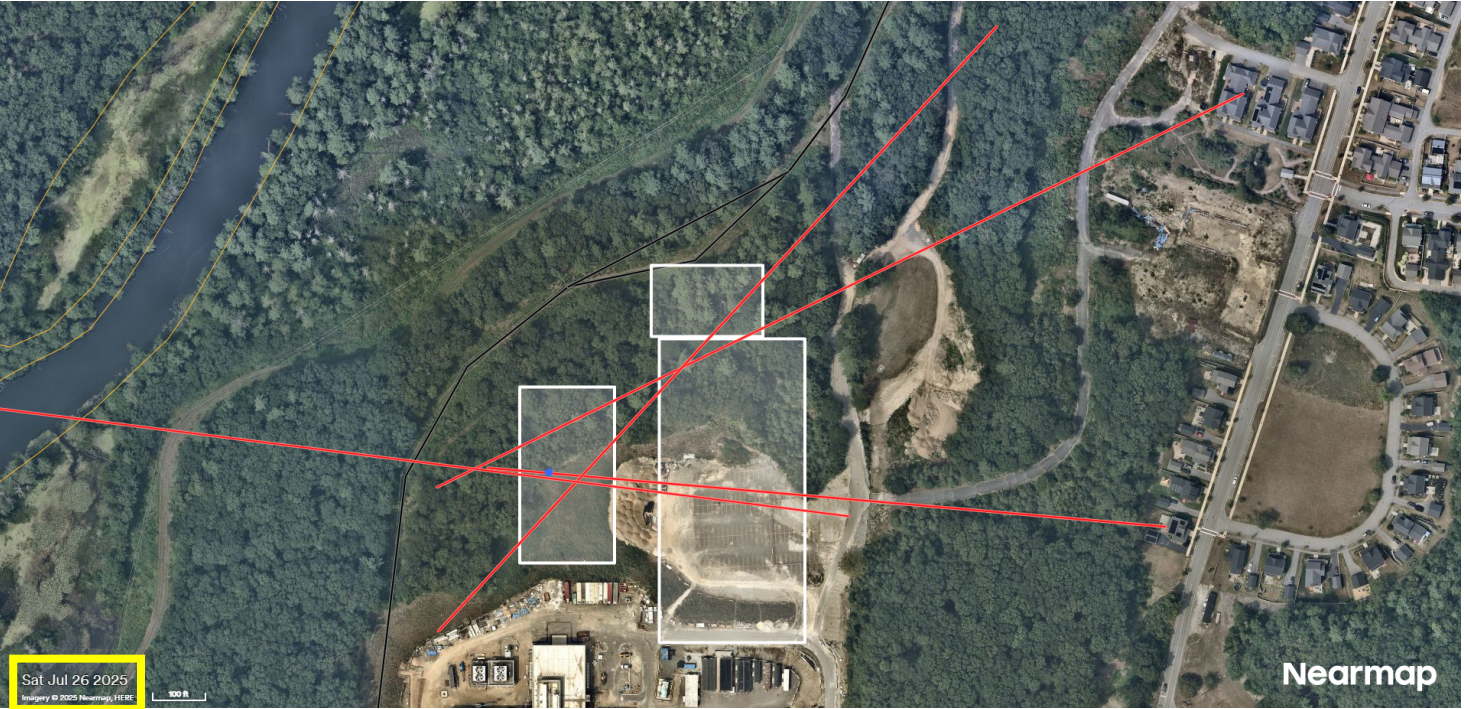

SUMMER CANOPY



SPRING PRE-EMERGENT CANOPY

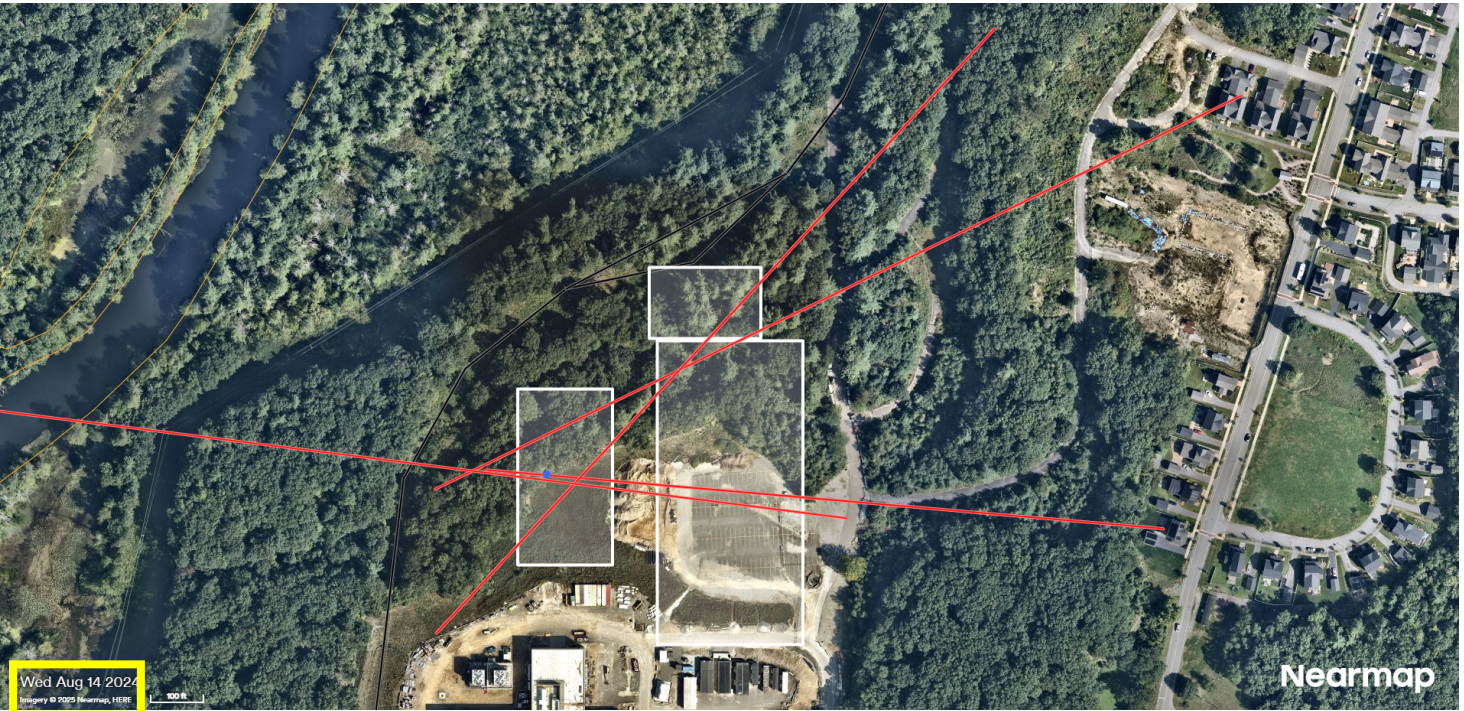

Commonwealth Fusion
Systems Campus
Building 3&4



Seasonal Variation

November 11, 2025

