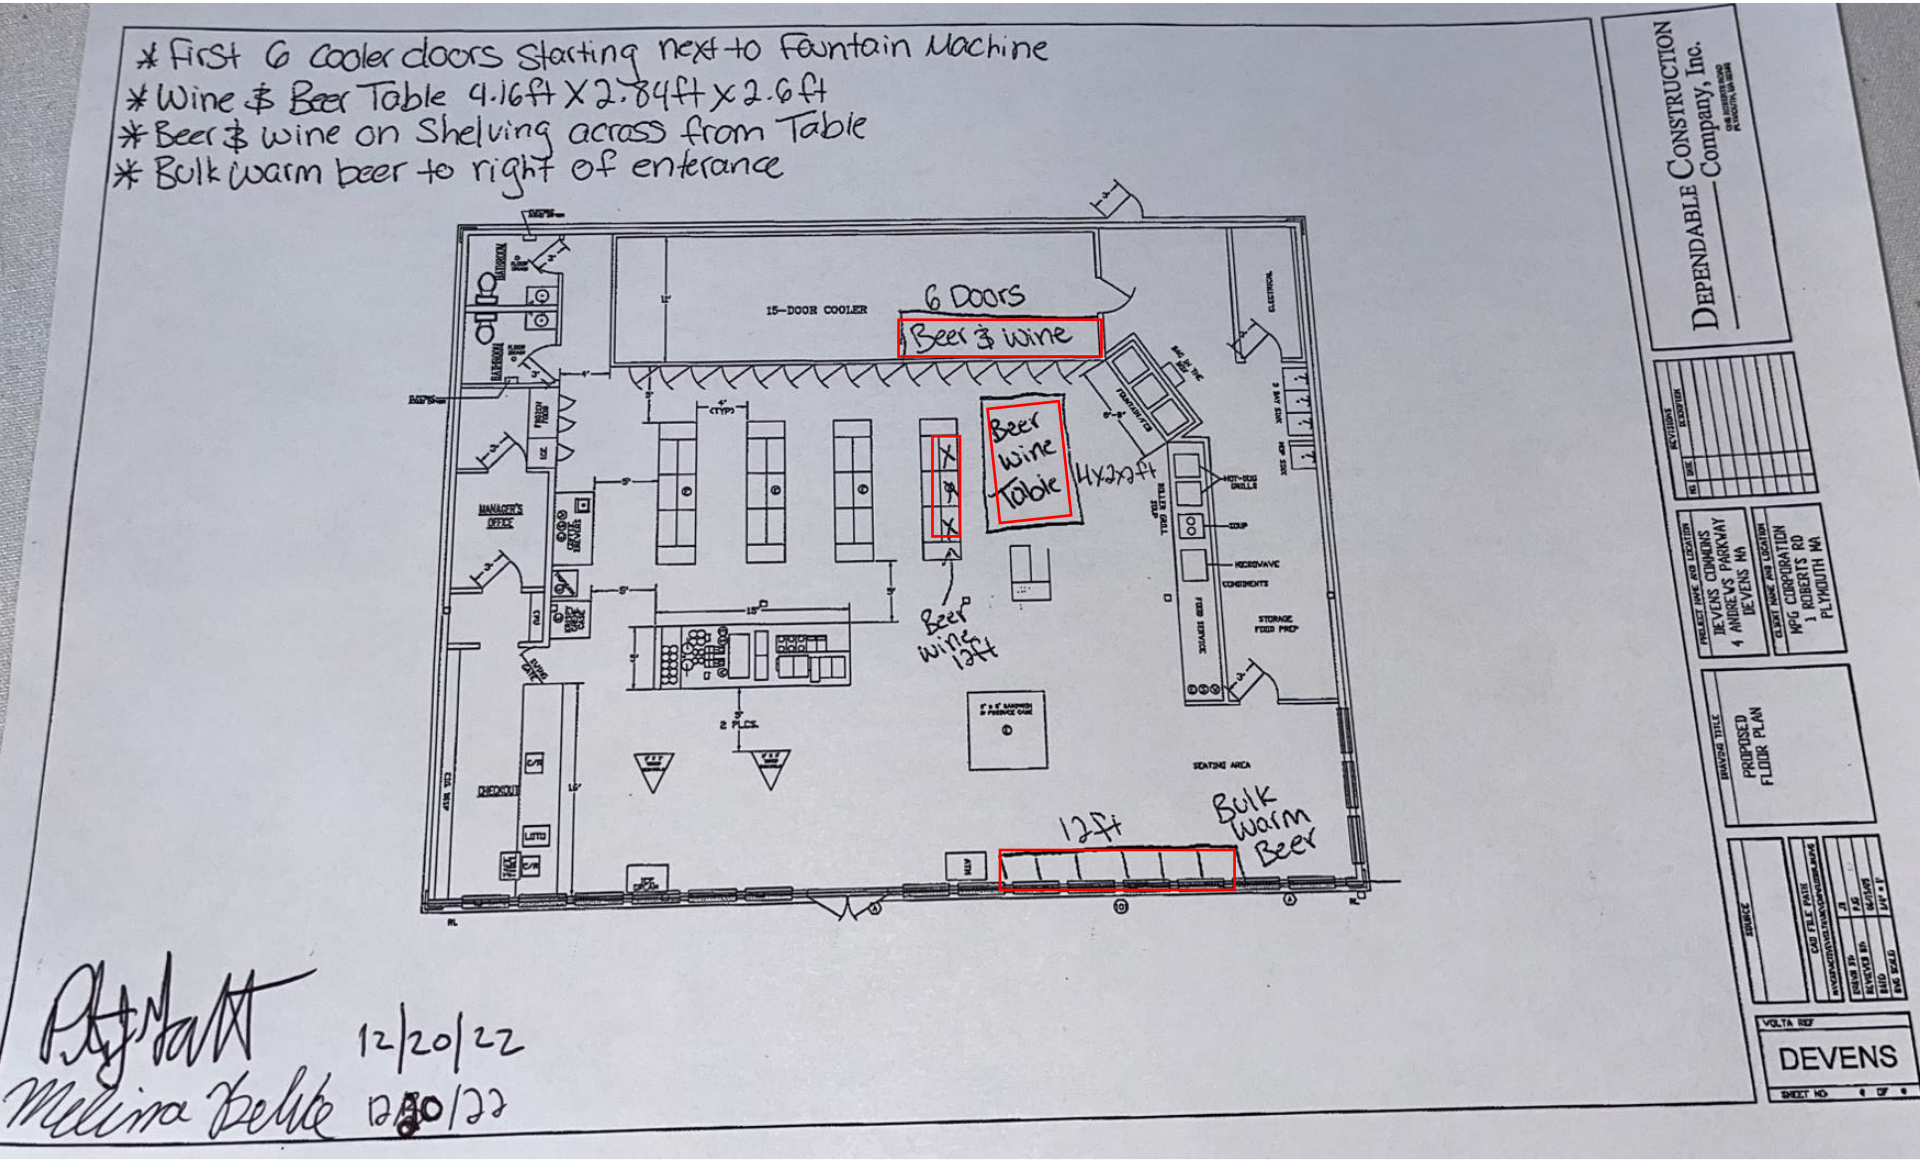# Floor Plan Layout for Beer and Wine Sales
# MPG Corp. (dba Rapid Refill)
# 4 Andrews Parkway
# Devens, MA 01434